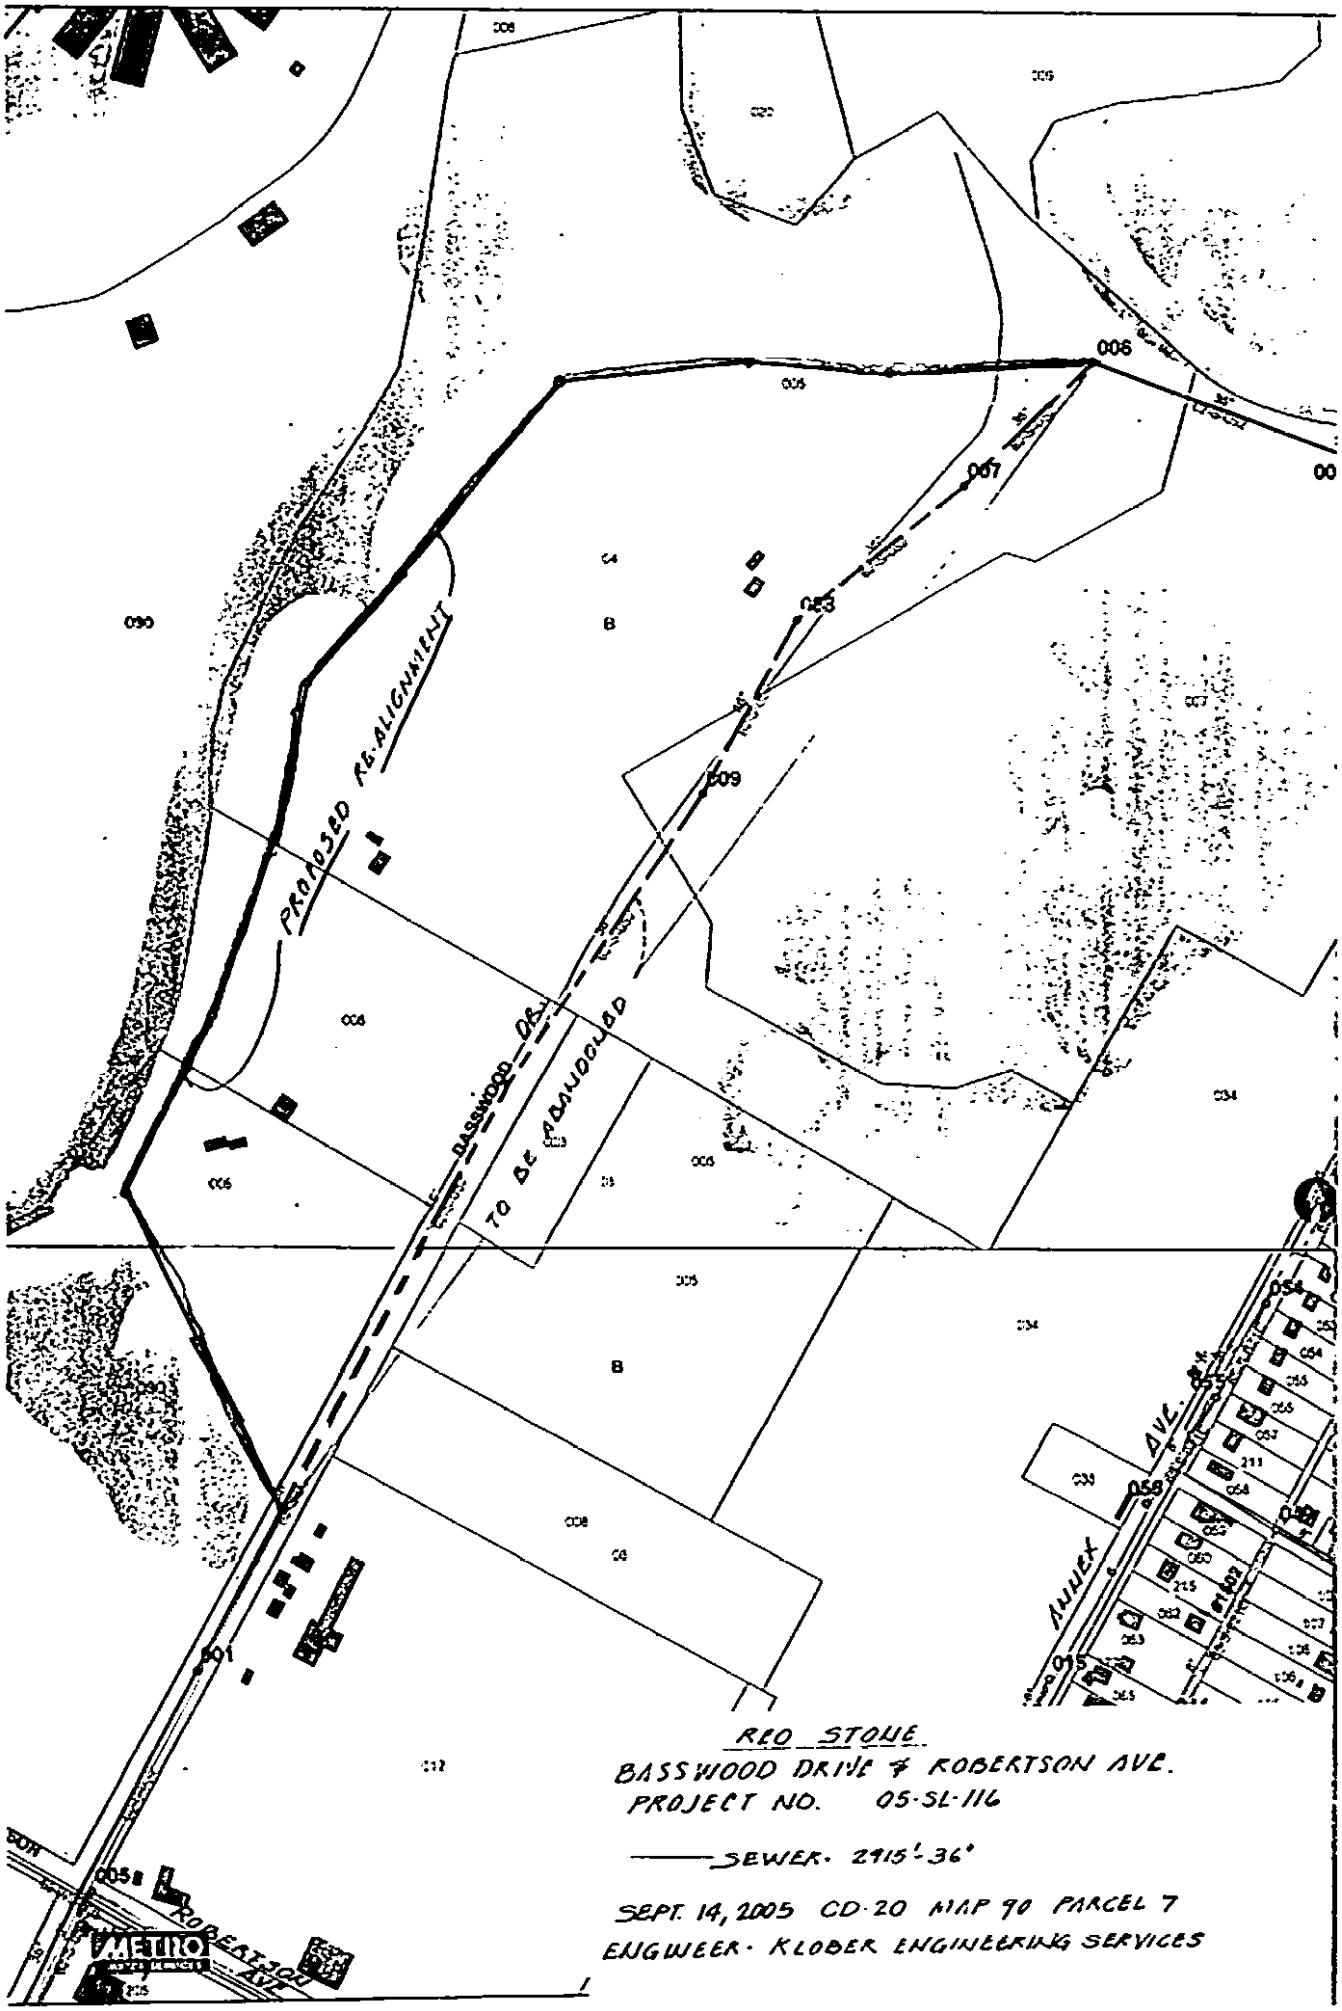
PROPOSED RE-ALIGNMENT
BASSWOOD DR.
TO BE ABANDONED
ANNEX AVE.
ROBERTSON AVE
RED STONE
BASSWOOD DRIVE & ROBERTSON AVE.
PROJECT NO. 05-SL-116
SEWER - 2915'-36"
SEPT. 14, 2005 CD-20 MAP 90 PARCEL 7
ENGINEER - KLOBER ENGINEERING SERVICES