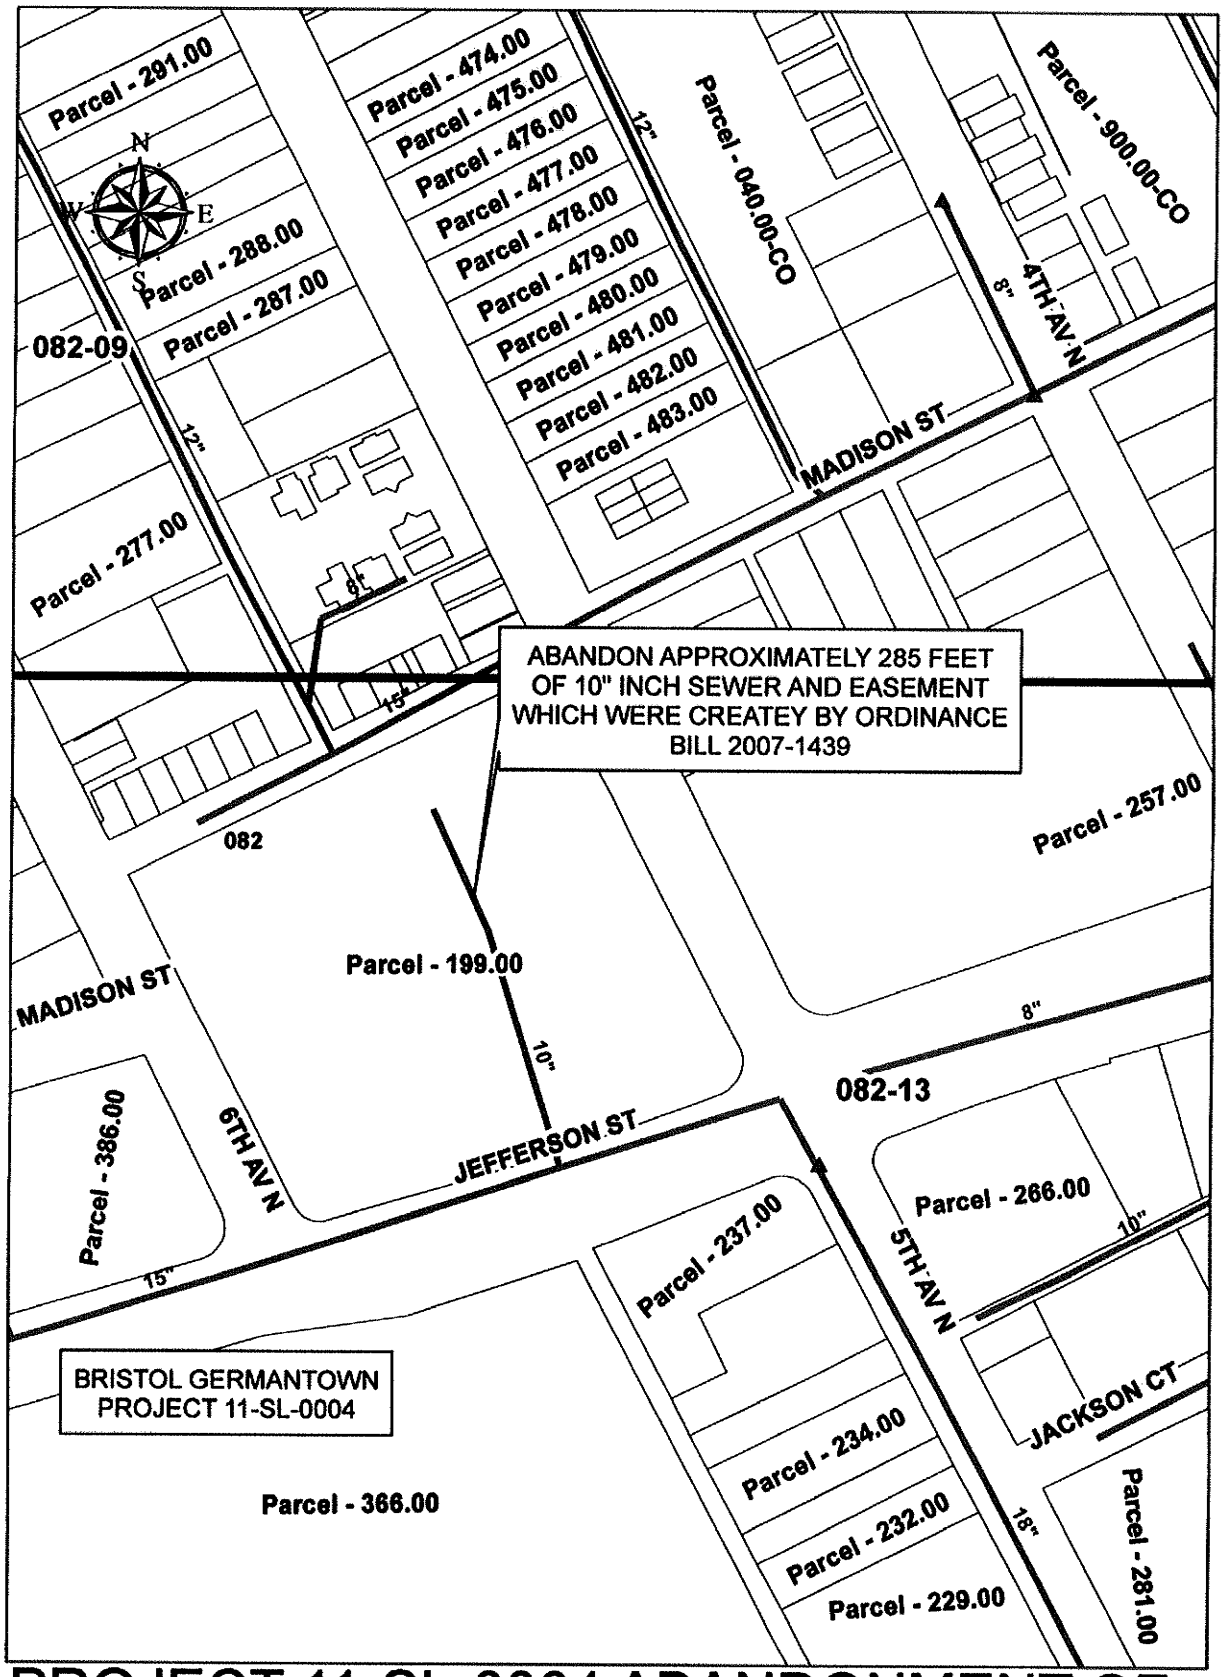

PROJECT 11-SL-0004 ABANDONMENT OF 10" SEWER LINE AND EASEMENT