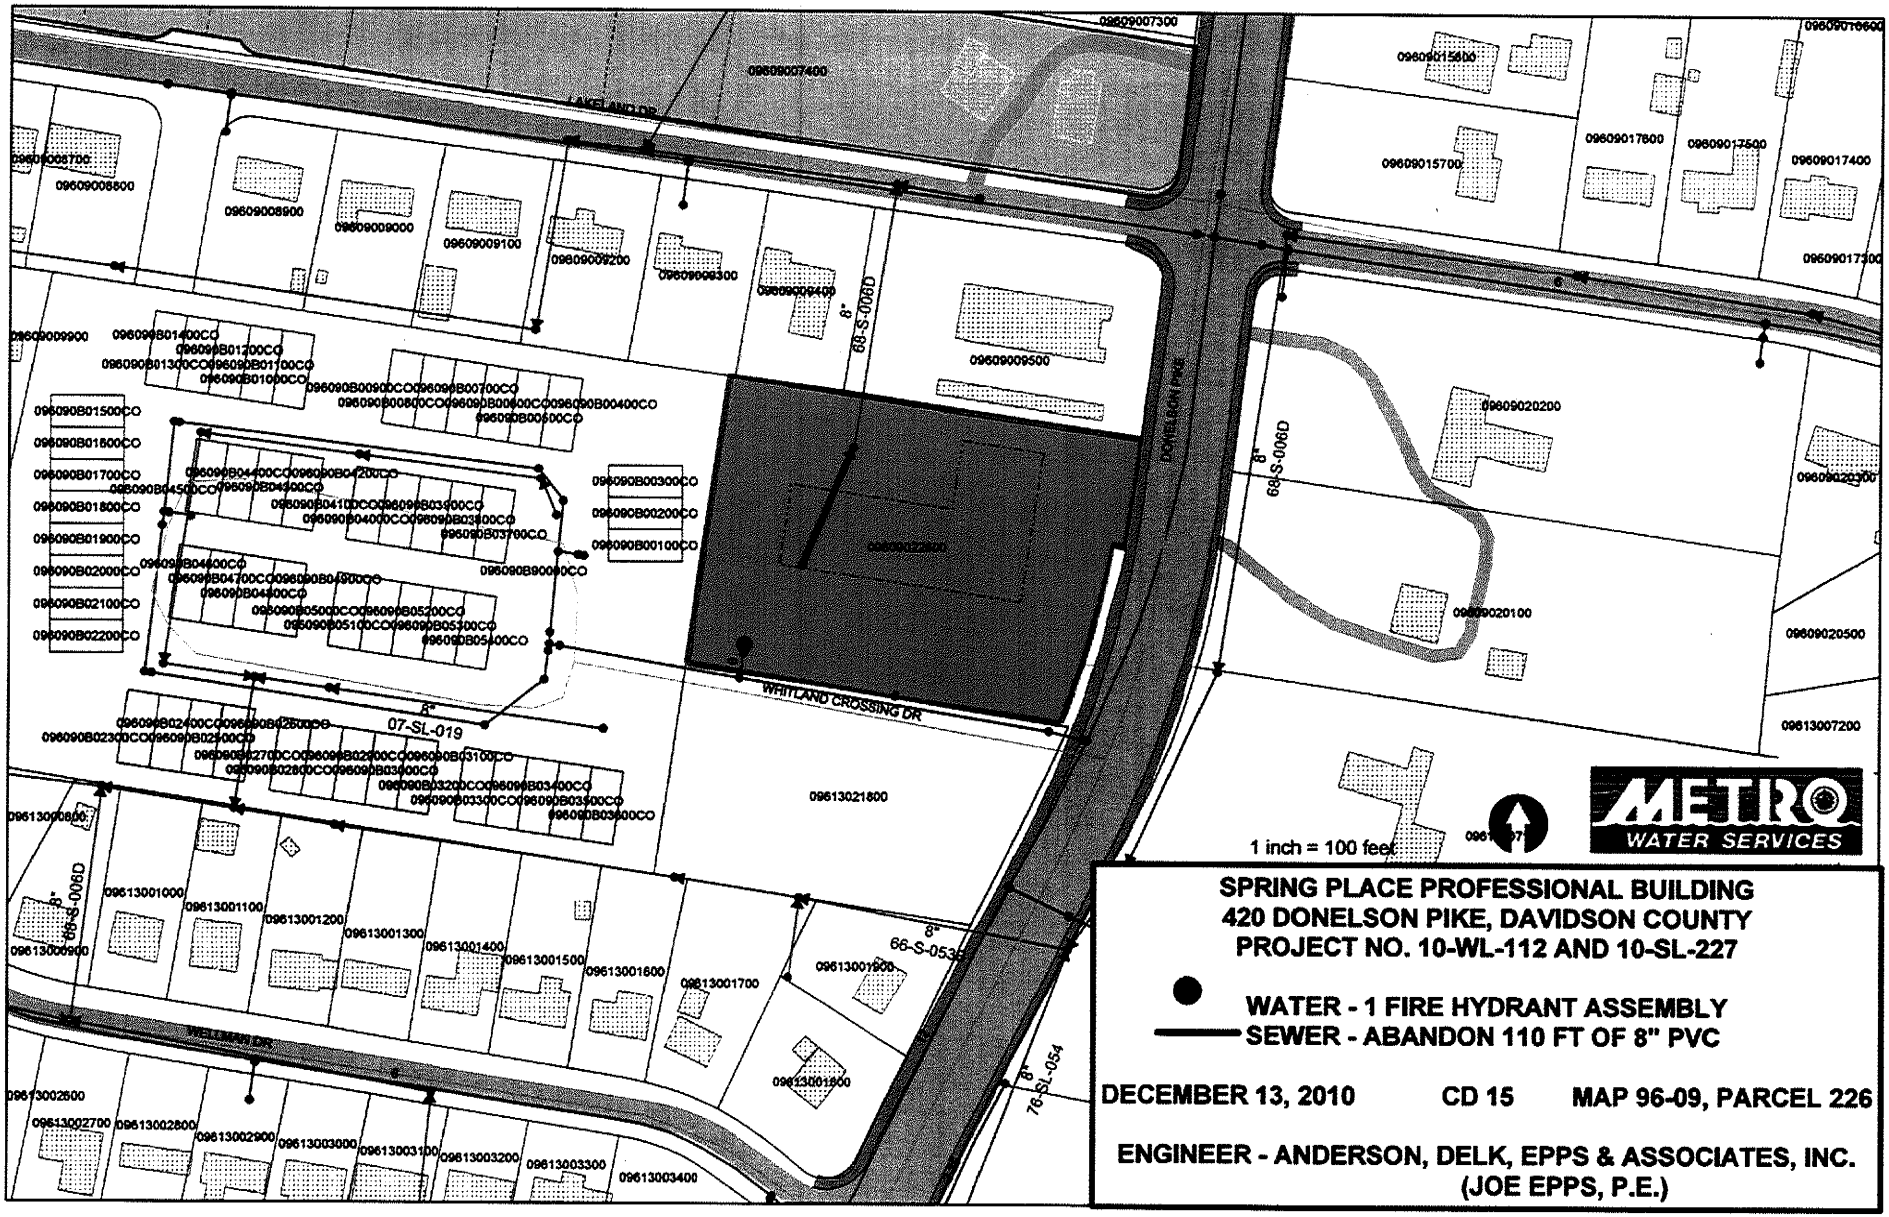


**SPRING PLACE PROFESSIONAL BUILDING**
**420 DONELSON PIKE, DAVIDSON COUNTY**
**PROJECT NO. 10-WL-112 AND 10-SL-227**

**WATER - 1 FIRE HYDRANT ASSEMBLY**
**SEWER - ABANDON 110 FT OF 8" PVC**

**DECEMBER 13, 2010** **CD 15** **MAP 96-09, PARCEL 226**

**ENGINEER - ANDERSON, DELK, EPPS & ASSOCIATES, INC.**
**(JOE EPPS, P.E.)**