Exhibit 1

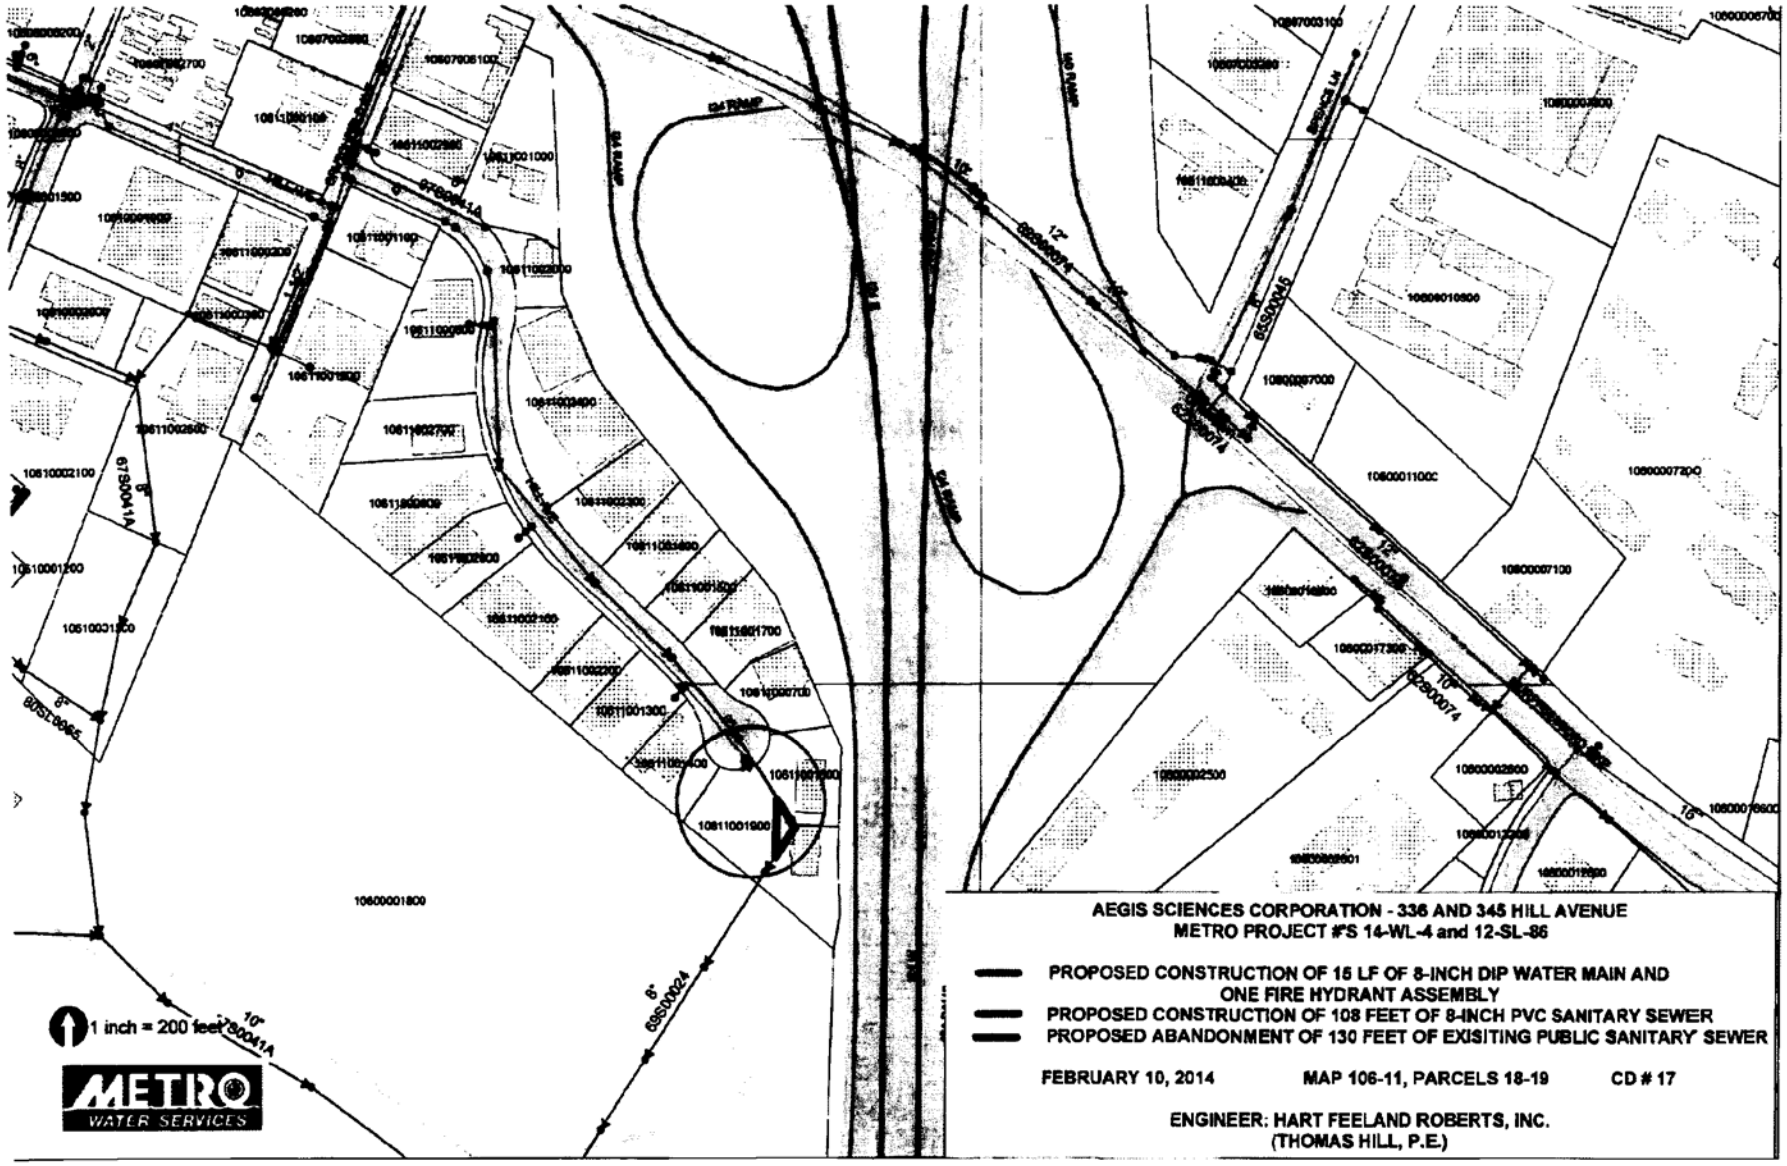
AEGIS SCIENCES CORPORATION - 336 AND 345 HILL AVENUE
METRO PROJECT #'S 14-WL-4 and 12-SL-86
PROPOSED CONSTRUCTION OF 15 LF OF 8-INCH DIP WATER MAIN AND ONE FIRE HYDRANT ASSEMBLY
PROPOSED CONSTRUCTION OF 108 FEET OF 8-INCH PVC SANITARY SEWER
PROPOSED ABANDONMENT OF 130 FEET OF EXISITING PUBLIC SANITARY SEWER
FEBRUARY 10, 2014
MAP 106-11, PARCELS 18-19
CD # 17
ENGINEER: HART FEELAND ROBERTS, INC.
(THOMAS HILL, P.E.)
1 inch = 200 feet
METRO
WATER SERVICES