Exhibit 1

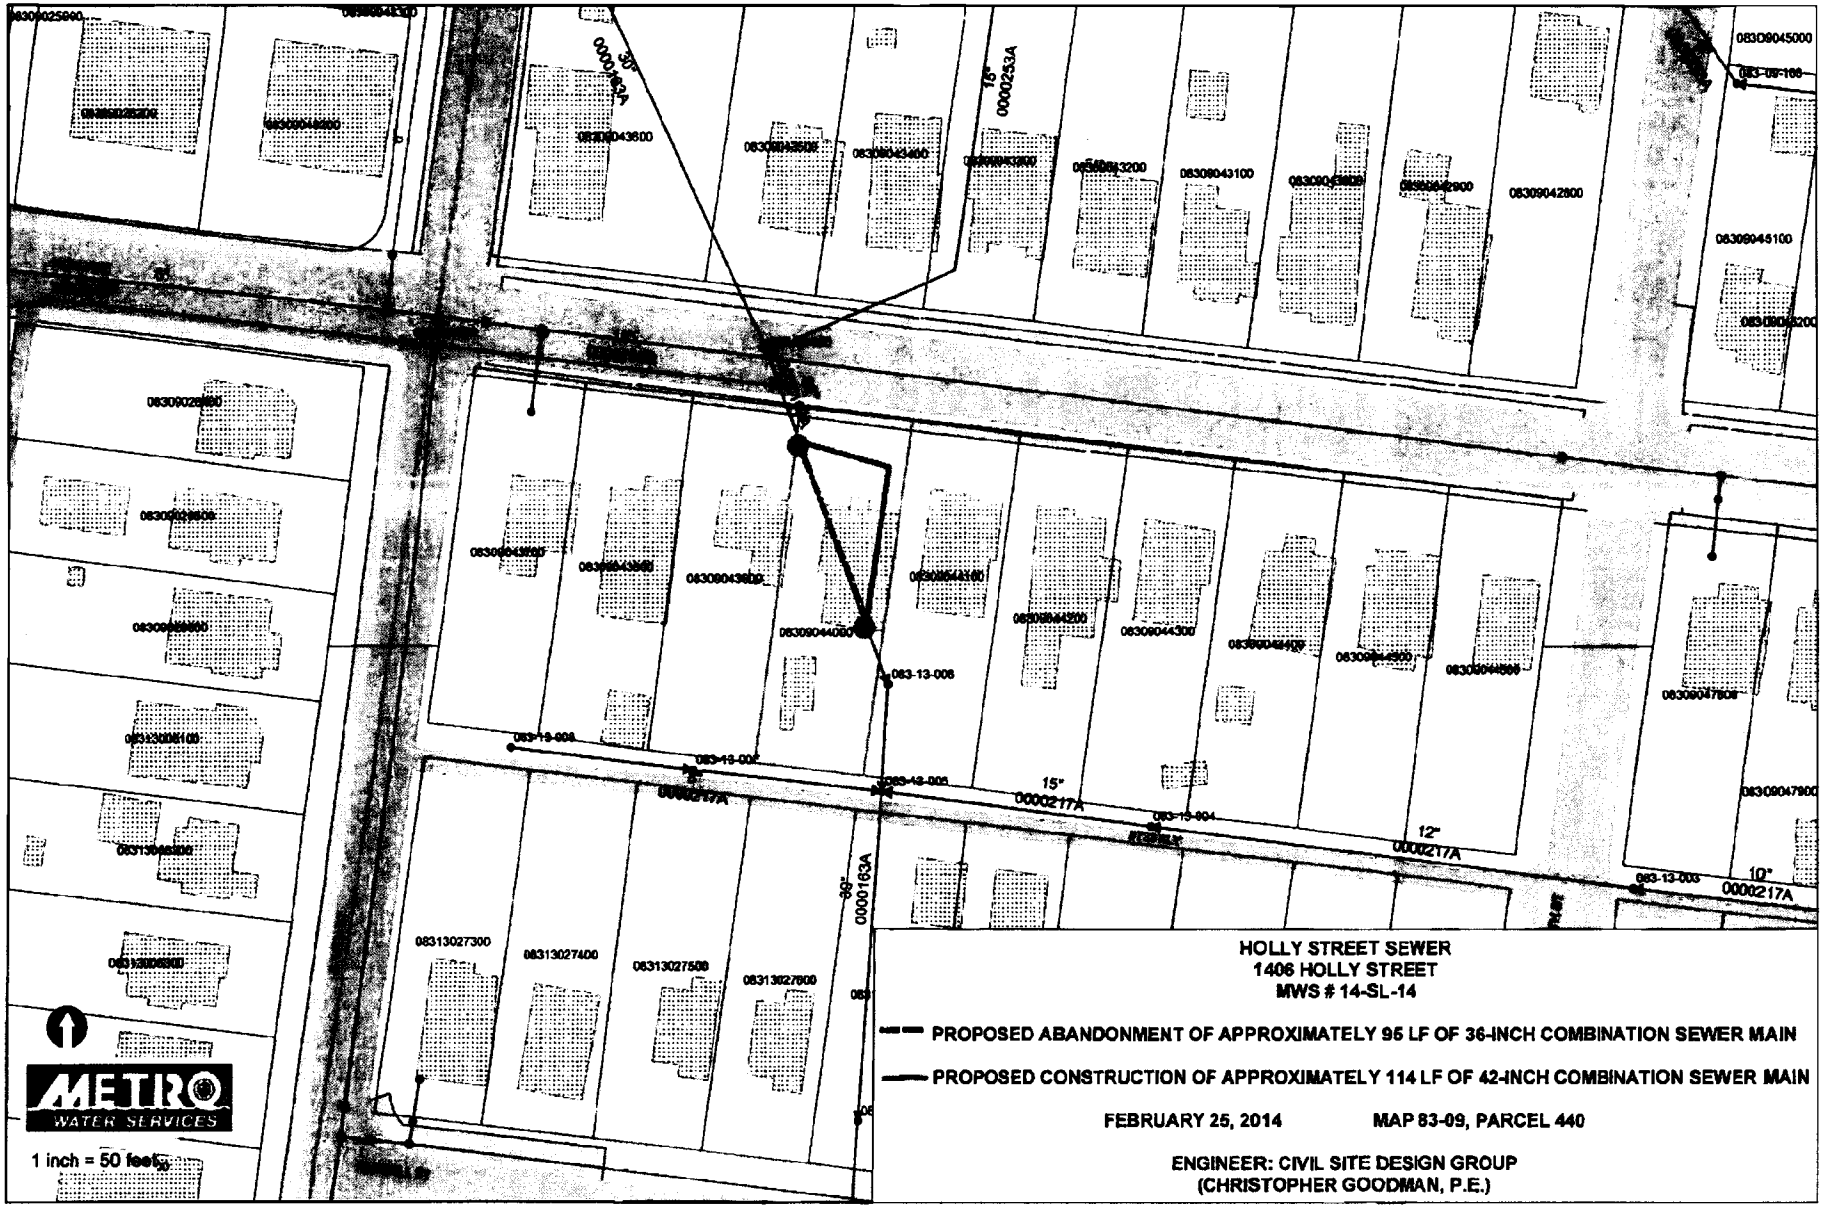

HOLLY STREET SEWER
1406 HOLLY STREET
MWS # 14-SL-14

PROPOSED ABANDONMENT OF APPROXIMATELY 95 LF OF 36-INCH COMBINATION SEWER MAIN

PROPOSED CONSTRUCTION OF APPROXIMATELY 114 LF OF 42-INCH COMBINATION SEWER MAIN

FEBRUARY 25, 2014 MAP 83-09, PARCEL 440

ENGINEER: CIVIL SITE DESIGN GROUP
(CHRISTOPHER GOODMAN, P.E.)