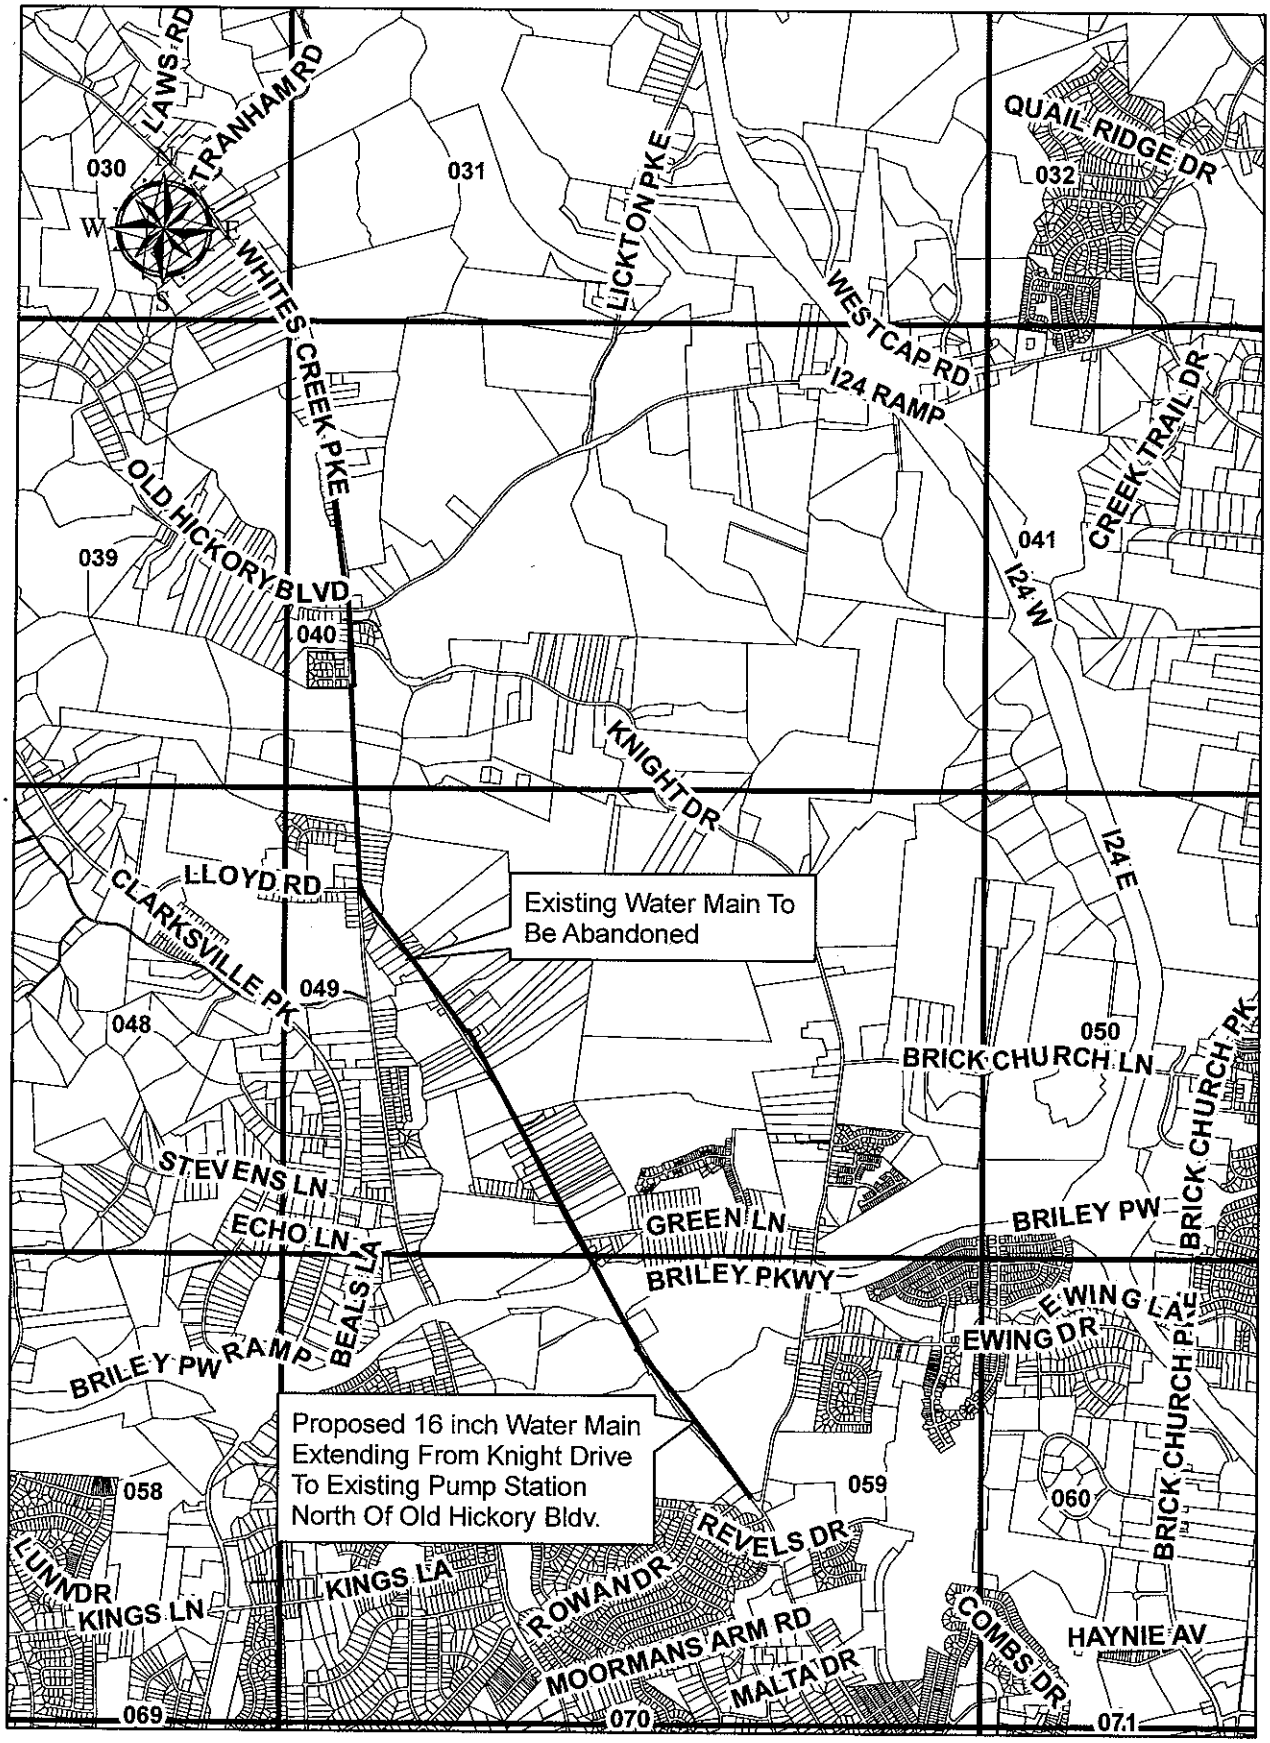

PROPOSED 16 INCH WATER MAIN\
PROJECT 08-WG-97