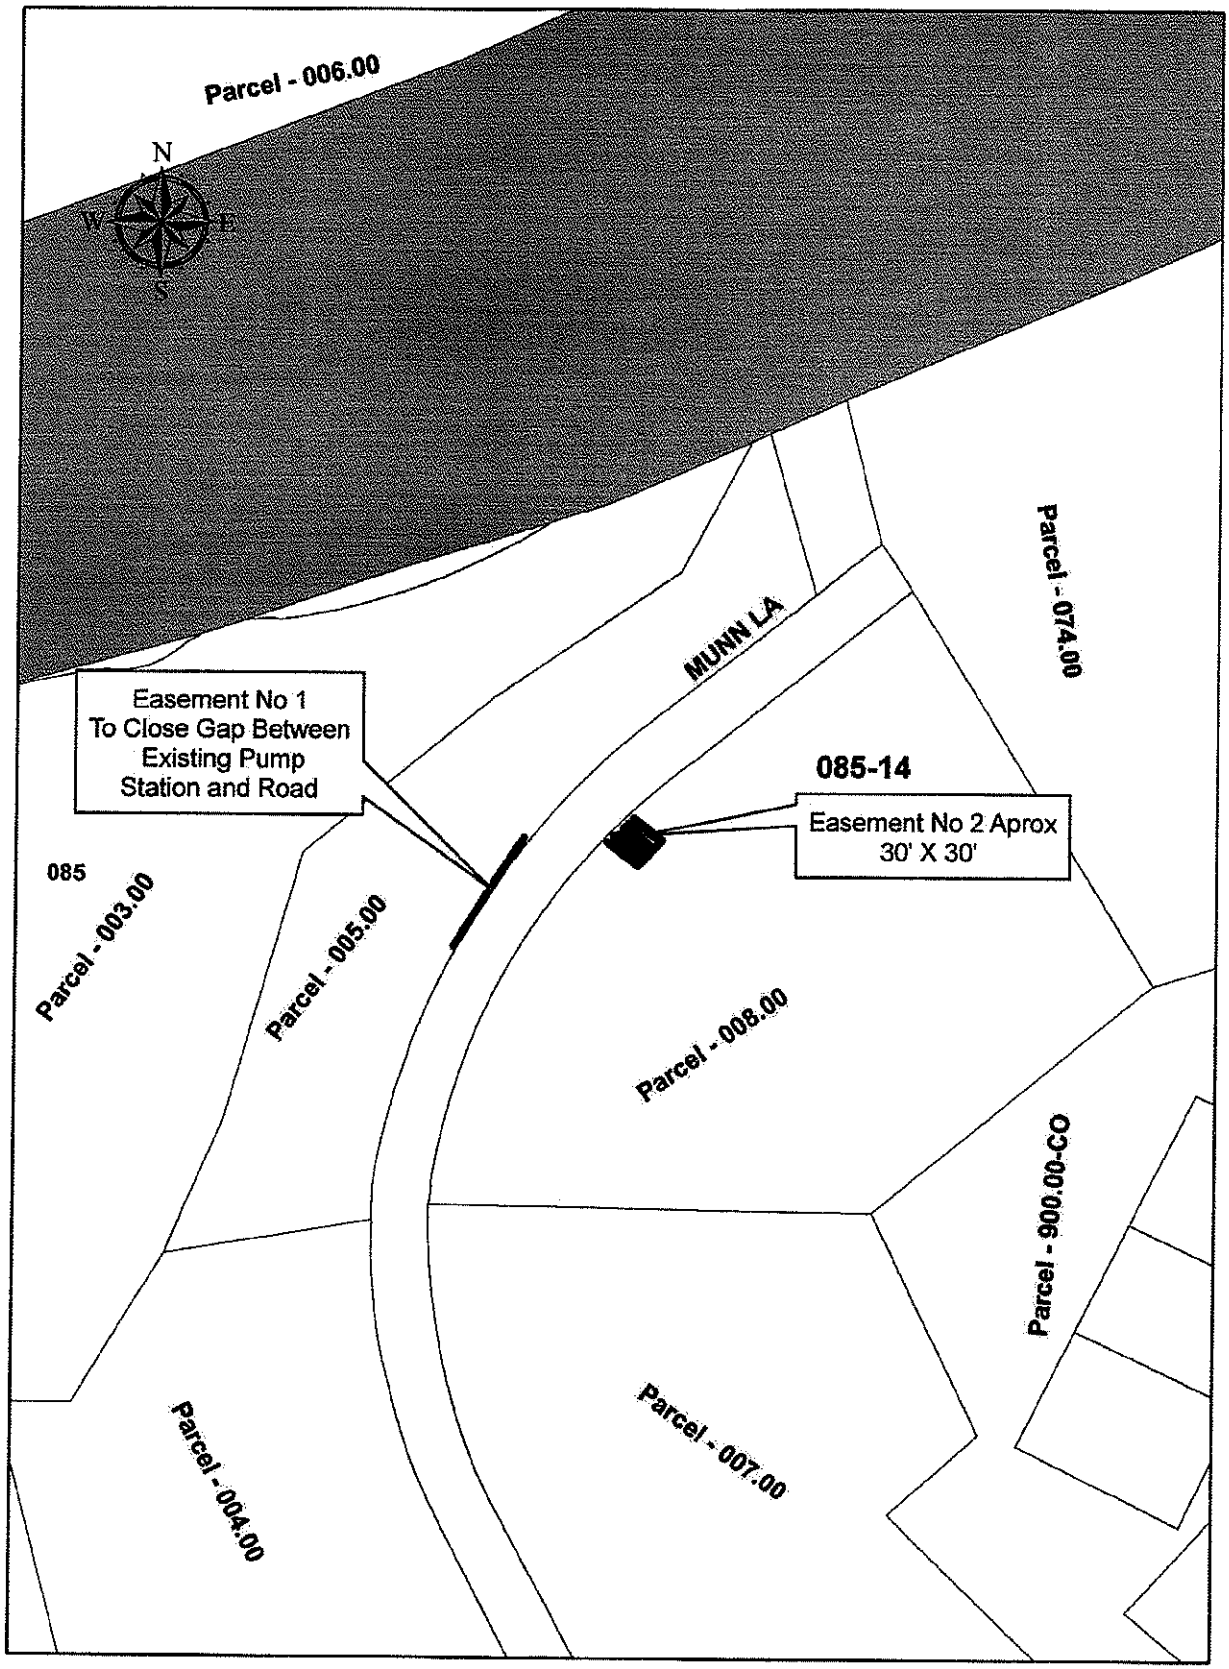

Munn Road Pump Stations
Project 10-SG-220