EXHIBIT 1

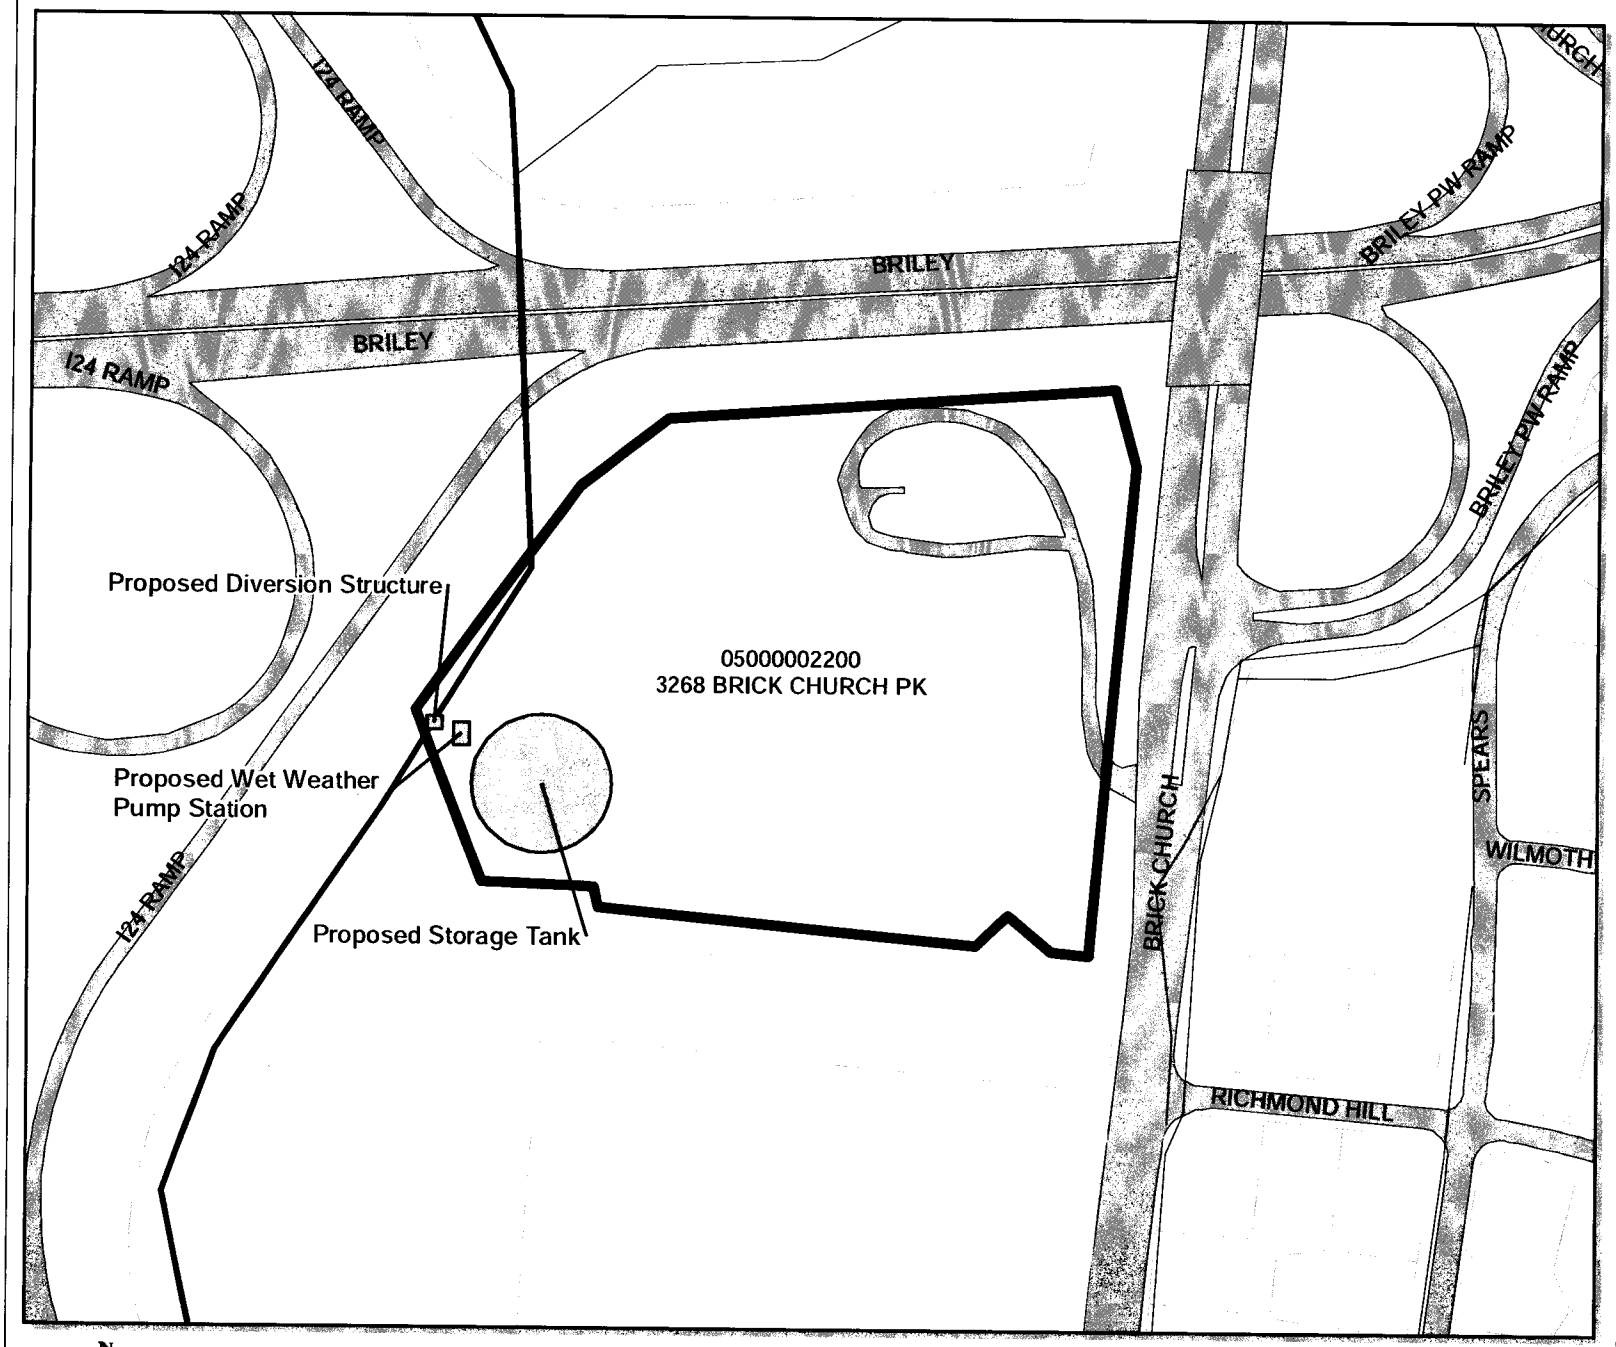

clean
OVERFLOW ABATEMENT PROGRAM

Legend

Gravity Sewer

- 8 inches or less
- 9 - 12 inches
- 13 - 24 inches
- 25 - 48 inches
- > 48 inches
- Force Main
- Target Property
- Parcel Boundary
- Edge of Pavement

0 50 100 200 300 Feet

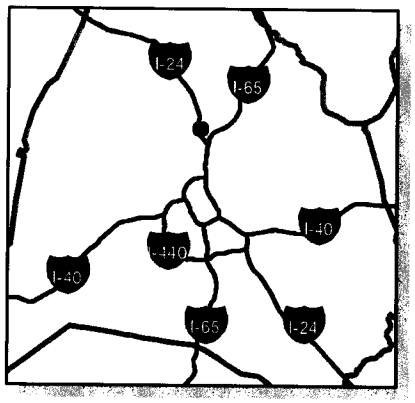

N
W E
S

Brick Church Pike Equalization Facility

Project Number: 11-SC-110
Parcel: 05000002200

Note: Project footprint is shown as an example, and has not been finalized through design.

Exhibit 1