Exhibit 1

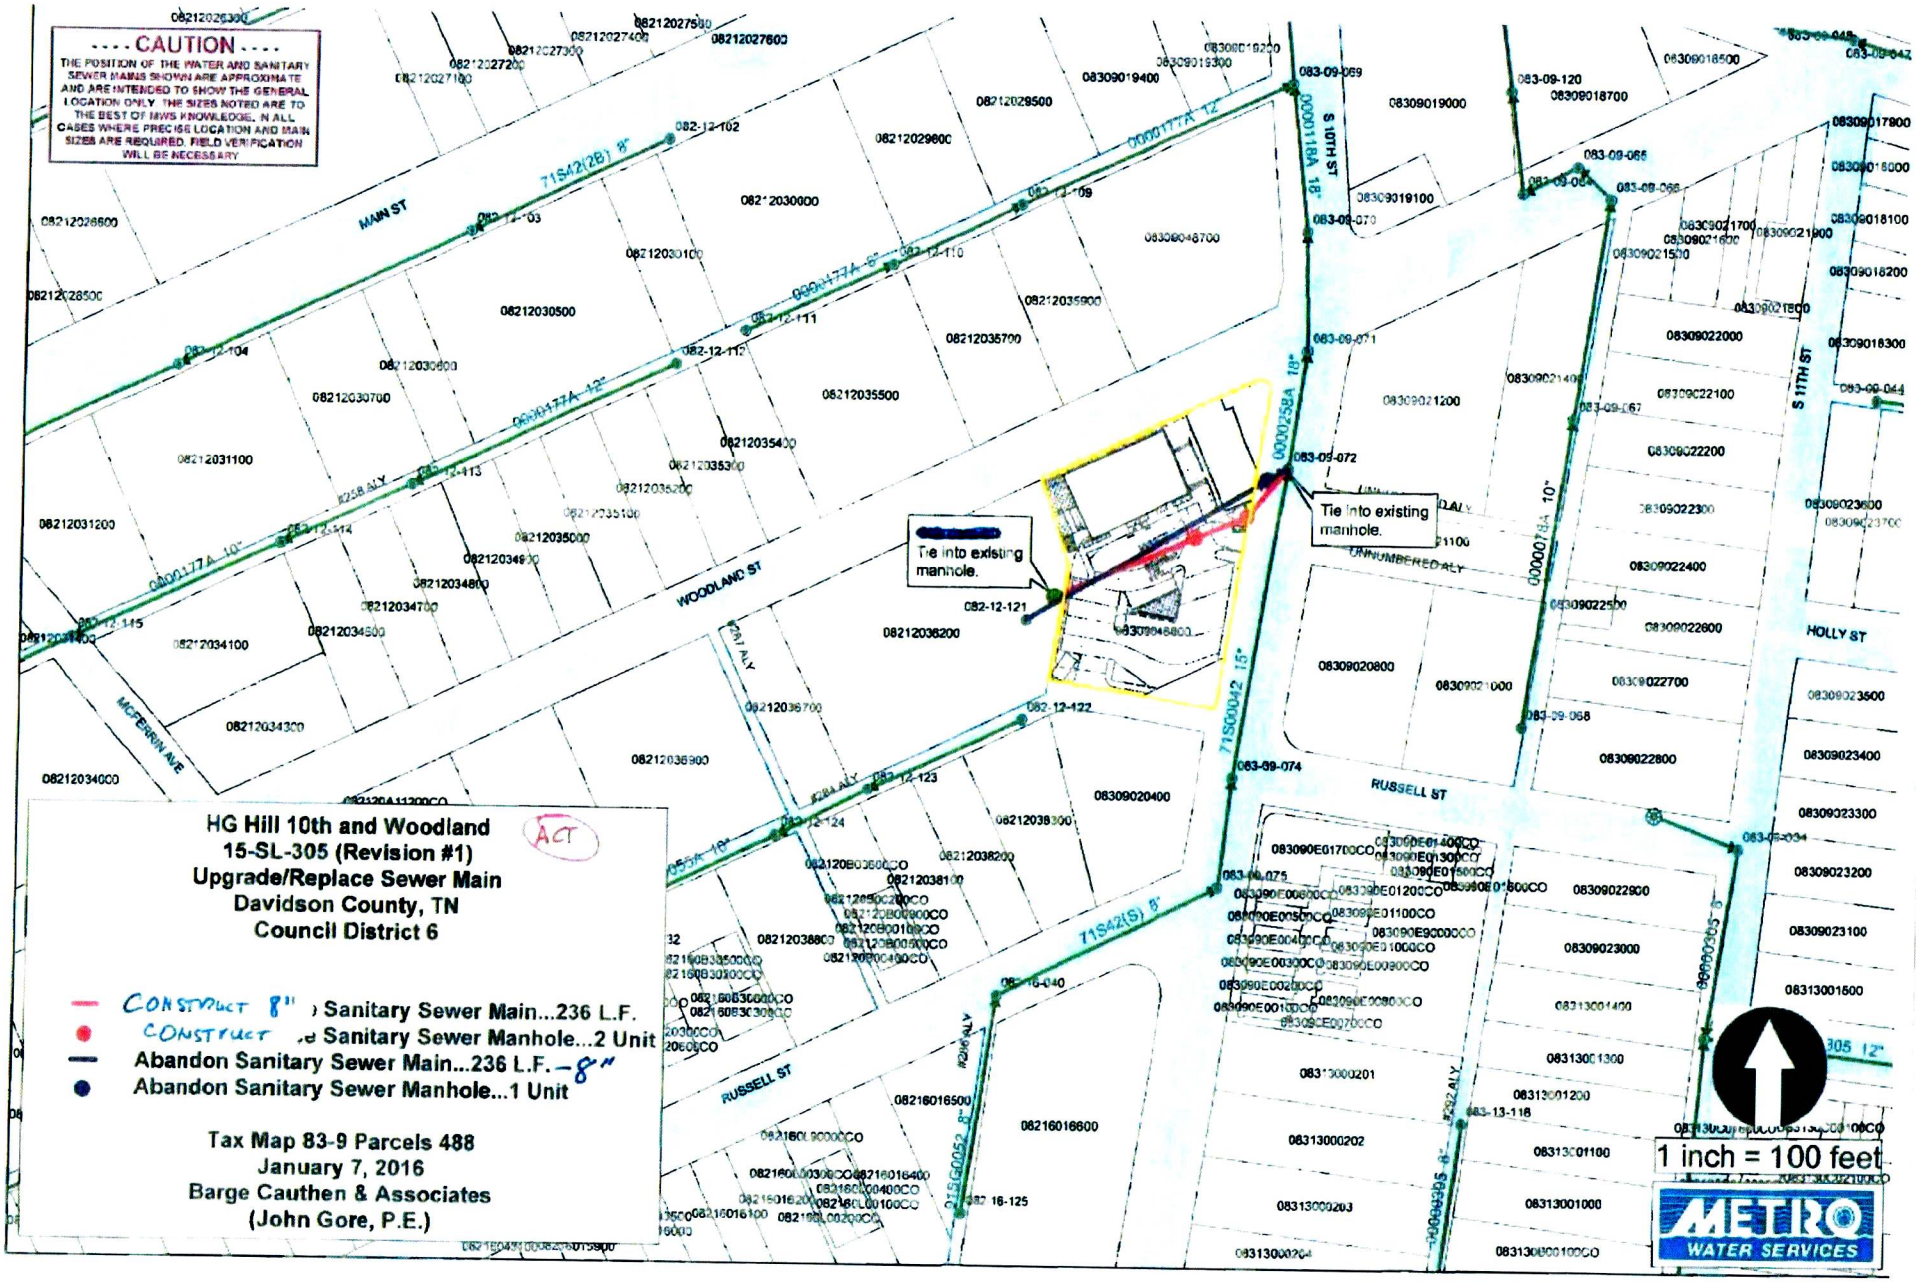
- - - - CAUTION - - - -
THE POSITION OF THE WATER AND SANITARY SEWER MAINS SHOWN ARE APPROXIMATE AND ARE INTENDED TO SHOW THE GENERAL LOCATION ONLY. THE SIZES NOTED ARE TO THE BEST OF MWS KNOWLEDGE. IN ALL CASES WHERE PRECISE LOCATION AND MAIN SIZES ARE REQUIRED, FIELD VERIFICATION WILL BE NECESSARY
MAIN ST
WOODLAND ST
RUSSELL ST
HOLLY ST
S 10TH ST
S 11TH ST
MCFERRIN AVE
Tie into existing manhole.
Tie into existing manhole.
HG Hill 10th and Woodland
15-SL-305 (Revision #1)
Upgrade/Replace Sewer Main
Davidson County, TN
Council District 6
ACT
CONSTRUCT 8" Sanitary Sewer Main...236 L.F.
CONSTRUCT Sanitary Sewer Manhole...2 Unit
Abandon Sanitary Sewer Main...236 L.F. – 8"
Abandon Sanitary Sewer Manhole...1 Unit
Tax Map 83-9 Parcels 488
January 7, 2016
Barge Cauthen & Associates
(John Gore, P.E.)
1 inch = 100 feet
METRO WATER SERVICES