Exhibit 1

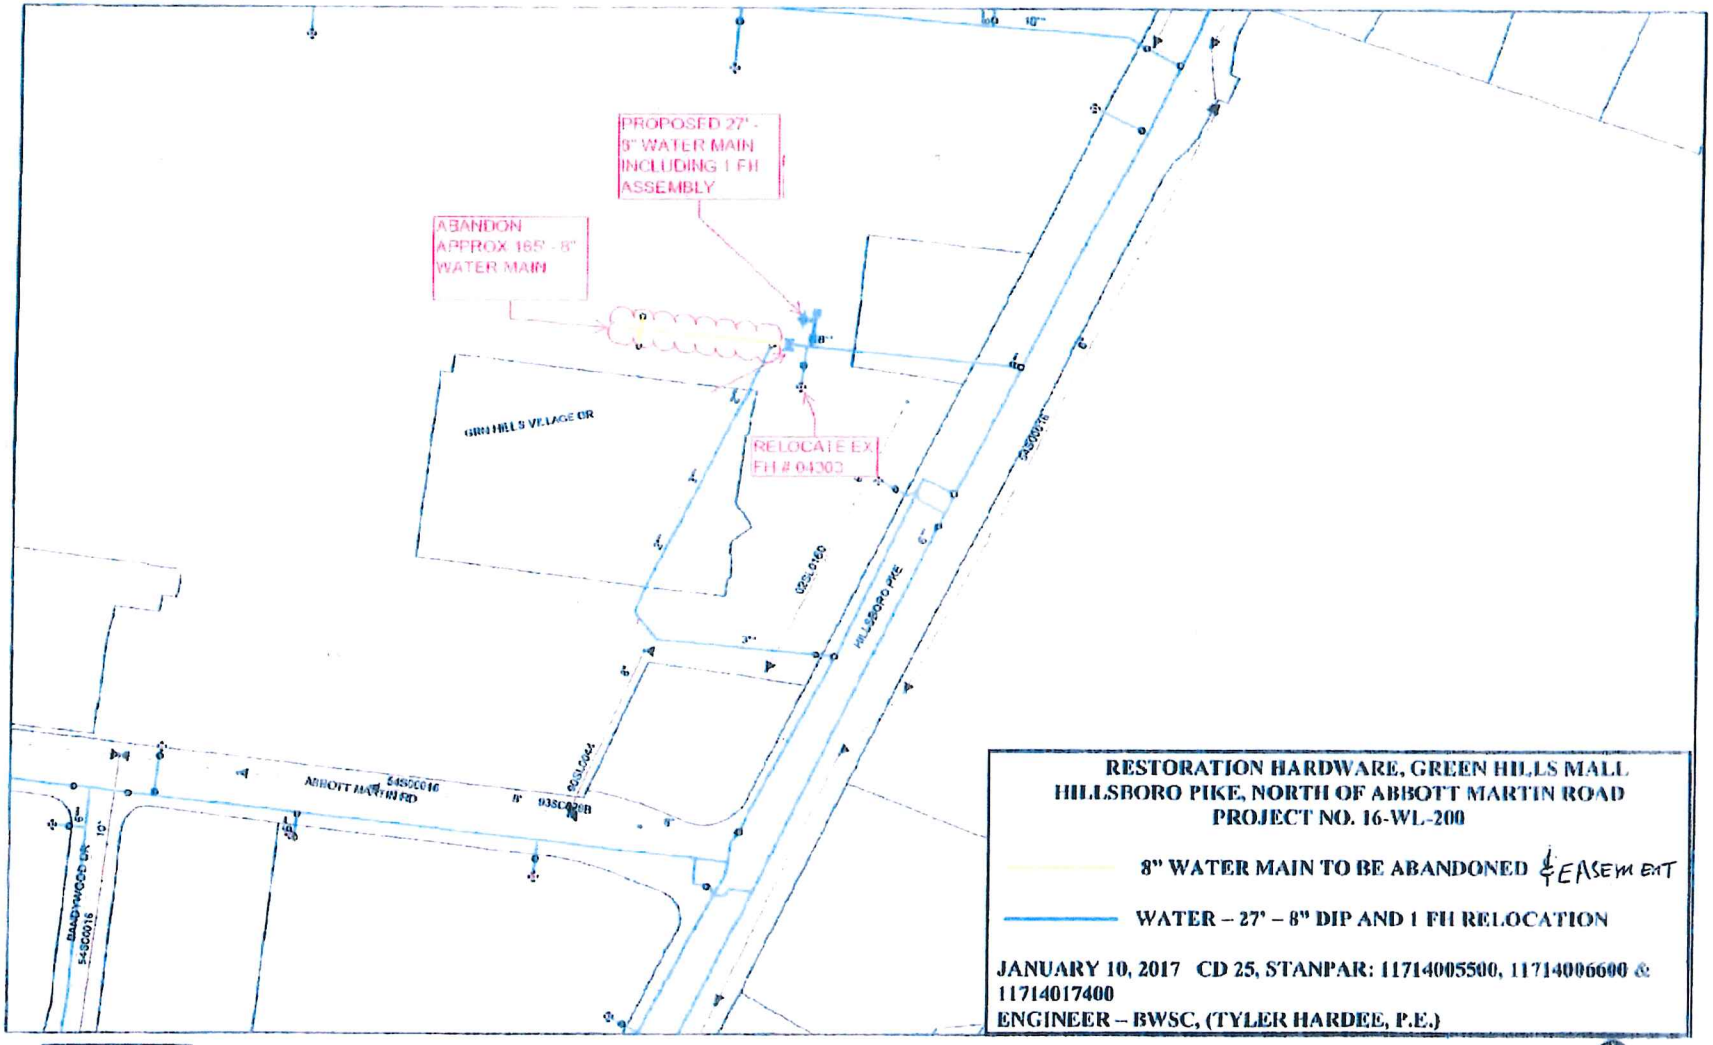
PROPOSED 27' - 8" WATER MAIN INCLUDING 1 FH ASSEMBLY
ABANDON APPROX 165' - 8" WATER MAIN
RELOCATE EX FH # 04303
GRN HILLS VILLAGE DR
HILLSBORO PKE
ABBOTT MARTIN RD
BANDYWOOD DR
RESTORATION HARDWARE, GREEN HILLS MALL
HILLSBORO PIKE, NORTH OF ABBOTT MARTIN ROAD
PROJECT NO. 16-WL-200
8" WATER MAIN TO BE ABANDONED & EASEMENT
WATER – 27' – 8" DIP AND 1 FH RELOCATION
JANUARY 10, 2017 CD 25, STANPAR: 11714005500, 11714006600 & 11714017400
ENGINEER – BWSC, (TYLER HARDEE, P.E.)
METRO WATER SERVICES
1 inch = 100 feet