Exhibit 1

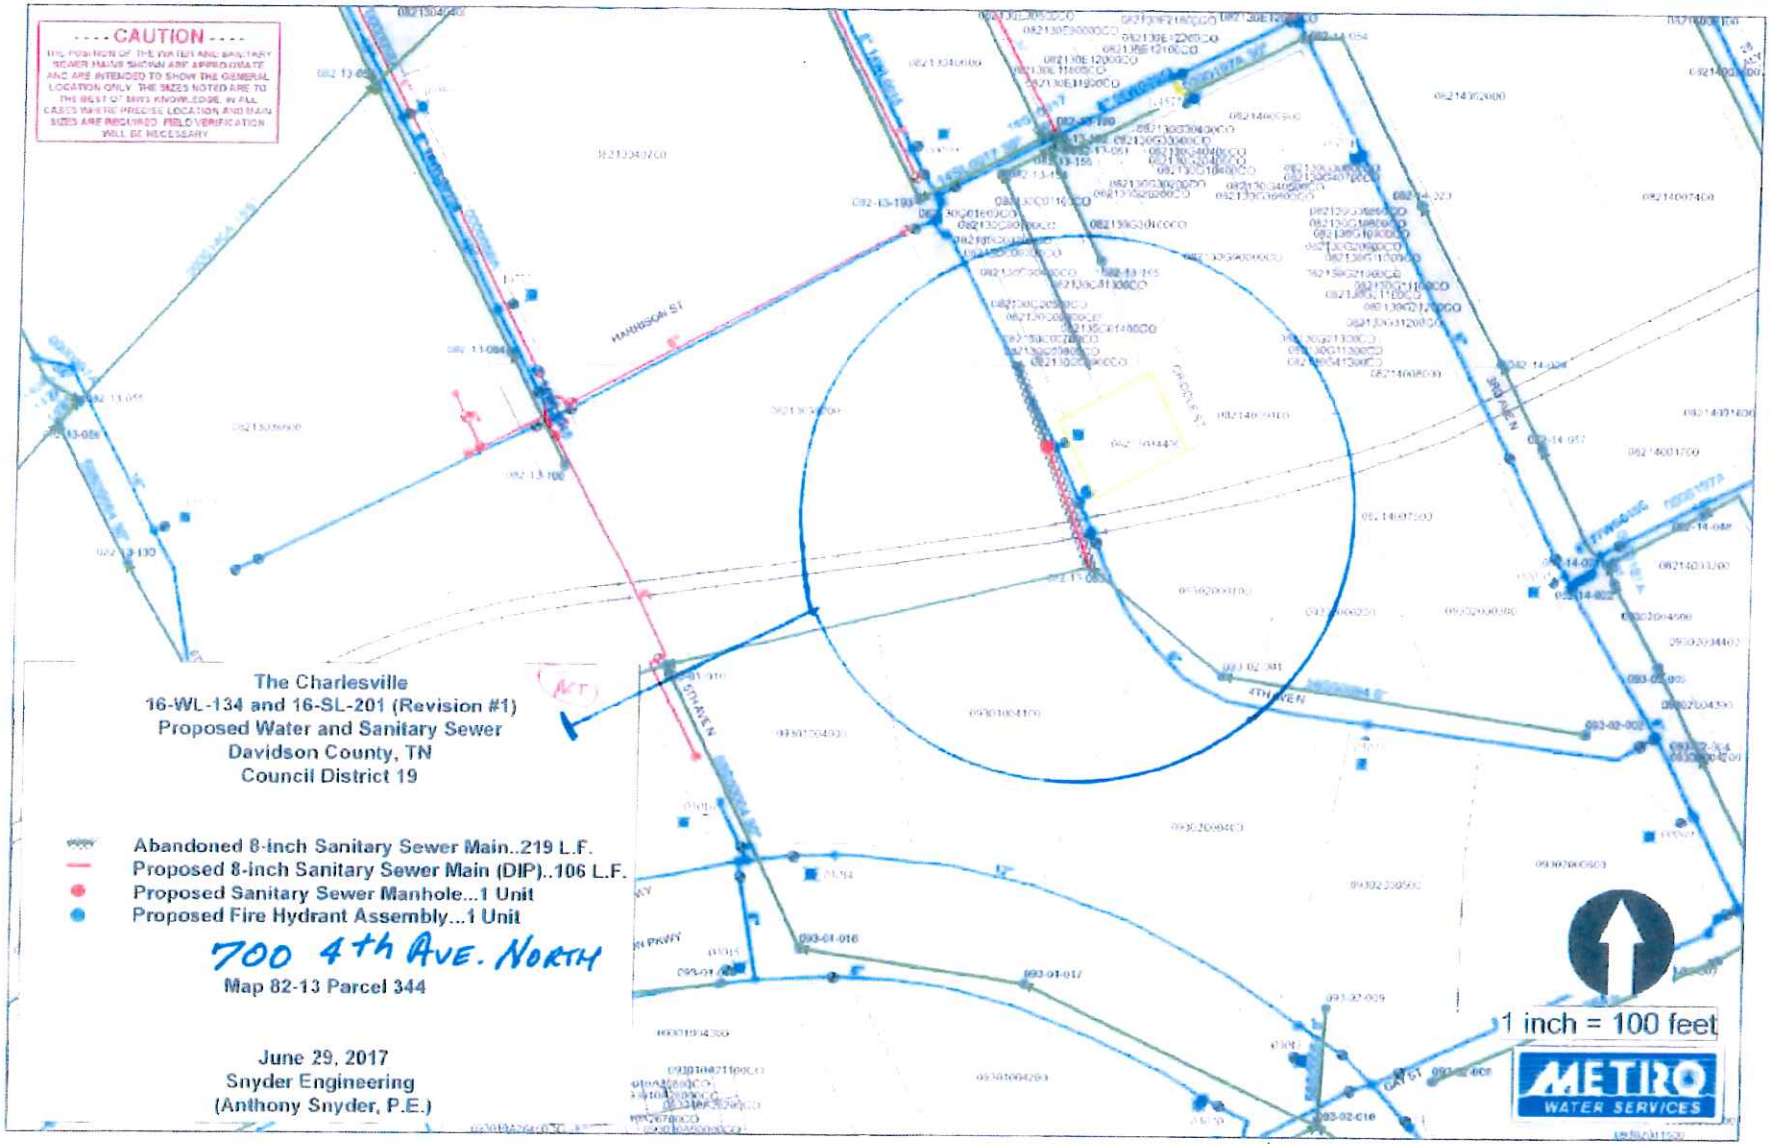
- - - - CAUTION - - - -
THE POSITION OF THE WATER AND SANITARY SEWER MAINS SHOWN ARE APPROXIMATE AND ARE INTENDED TO SHOW THE GENERAL LOCATION ONLY. THE SIZES NOTED ARE TO THE BEST OF MWS KNOWLEDGE. IN ALL CASES WHERE PRECISE LOCATION AND MAIN SIZES ARE REQUIRED, FIELD VERIFICATION WILL BE NECESSARY.
HARRISON ST
4TH AVEN
3RD AVEN
5TH AVEN
The Charlesville
16-WL-134 and 16-SL-201 (Revision #1)
Proposed Water and Sanitary Sewer
Davidson County, TN
Council District 19
Abandoned 8-inch Sanitary Sewer Main..219 L.F.
Proposed 8-inch Sanitary Sewer Main (DIP)..106 L.F.
Proposed Sanitary Sewer Manhole...1 Unit
Proposed Fire Hydrant Assembly...1 Unit
700 4th AVE. NORTH
Map 82-13 Parcel 344
June 29, 2017
Snyder Engineering
(Anthony Snyder, P.E.)
1 inch = 100 feet
METRO
WATER SERVICES