Exhibit 1

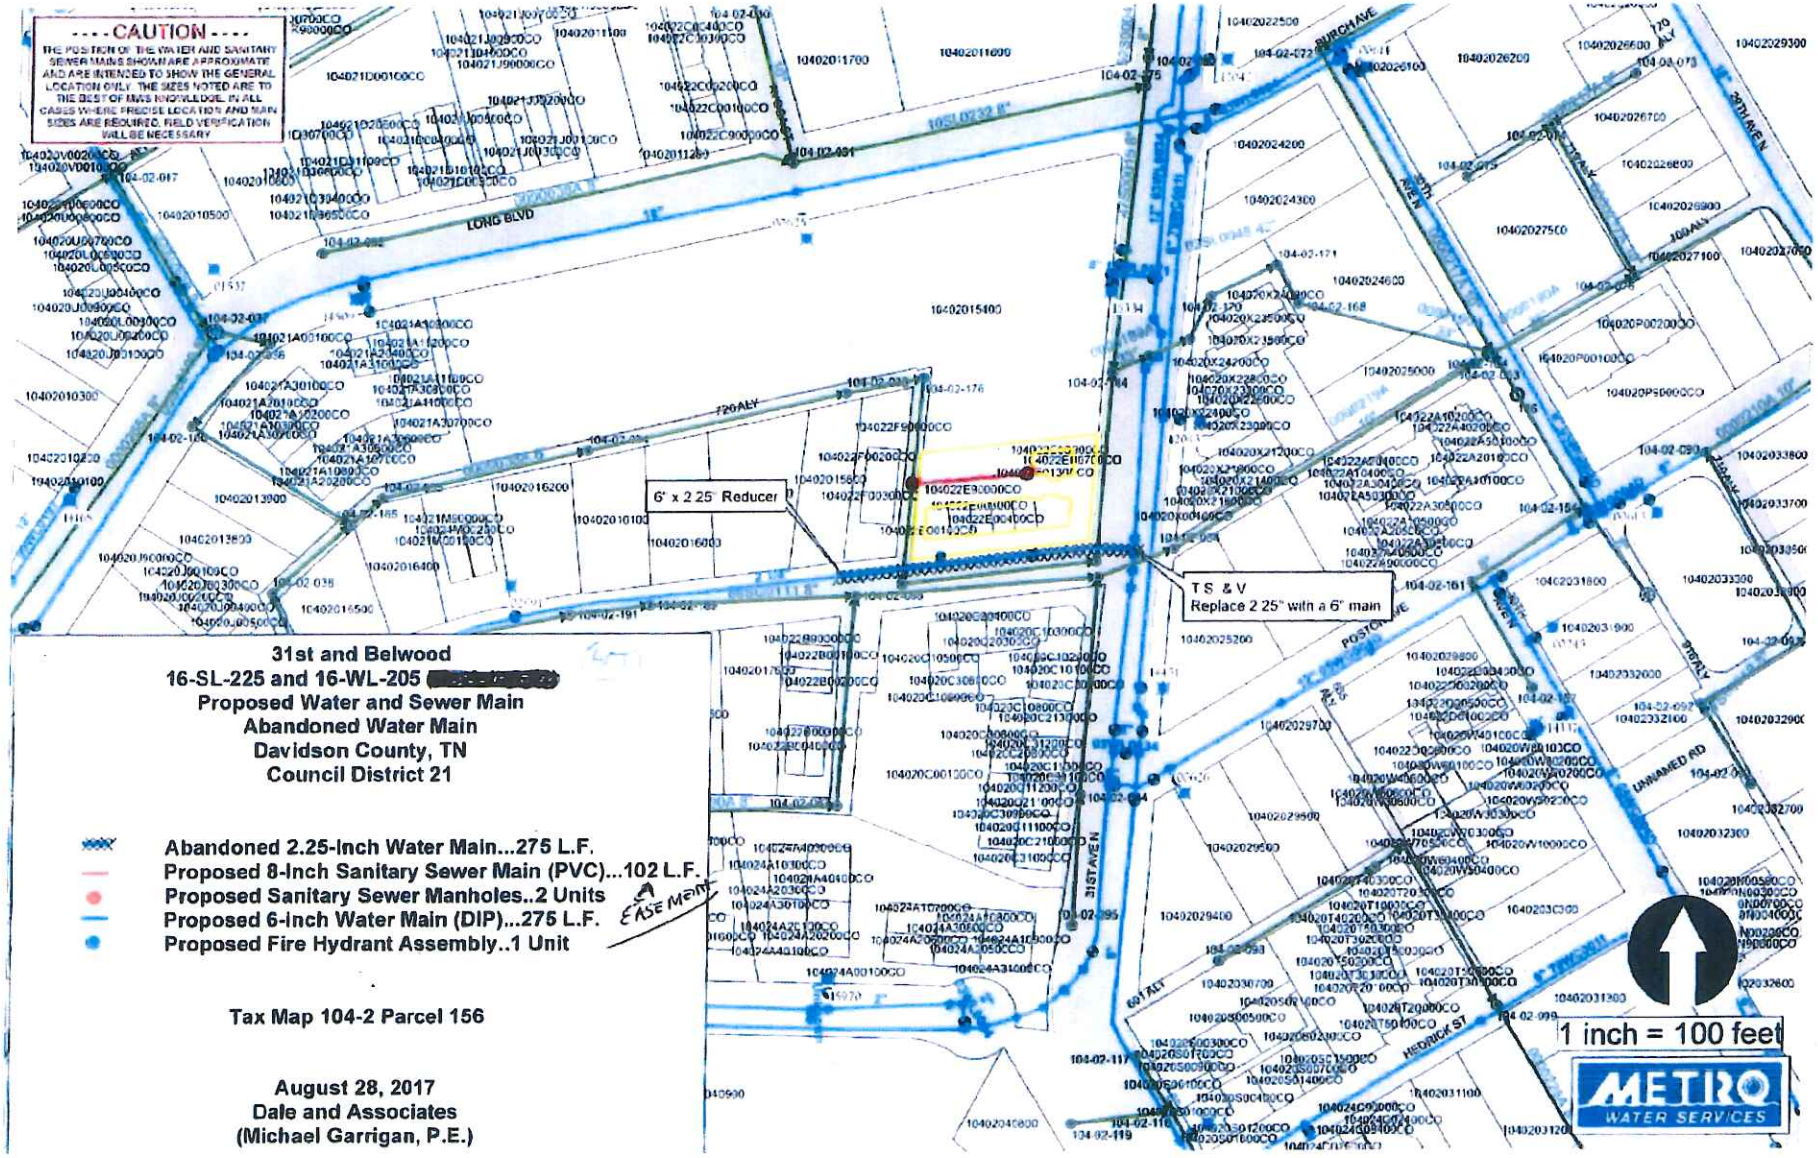

31st and Belwood
16-SL-225 and 16-WL-205 [redacted]
Proposed Water and Sewer Main
Abandoned Water Main
Davidson County, TN
Council District 21

- **Abandoned 2.25-Inch Water Main...275 L.F.**
- **Proposed 8-Inch Sanitary Sewer Main (PVC)...102 L.F.**
- **Proposed Sanitary Sewer Manholes..2 Units**
- **Proposed 6-Inch Water Main (DIP)...275 L.F.**
- **Proposed Fire Hydrant Assembly..1 Unit**

EASE MAIN

Tax Map 104-2 Parcel 156

August 28, 2017
Dale and Associates
(Michael Garrigan, P.E.)