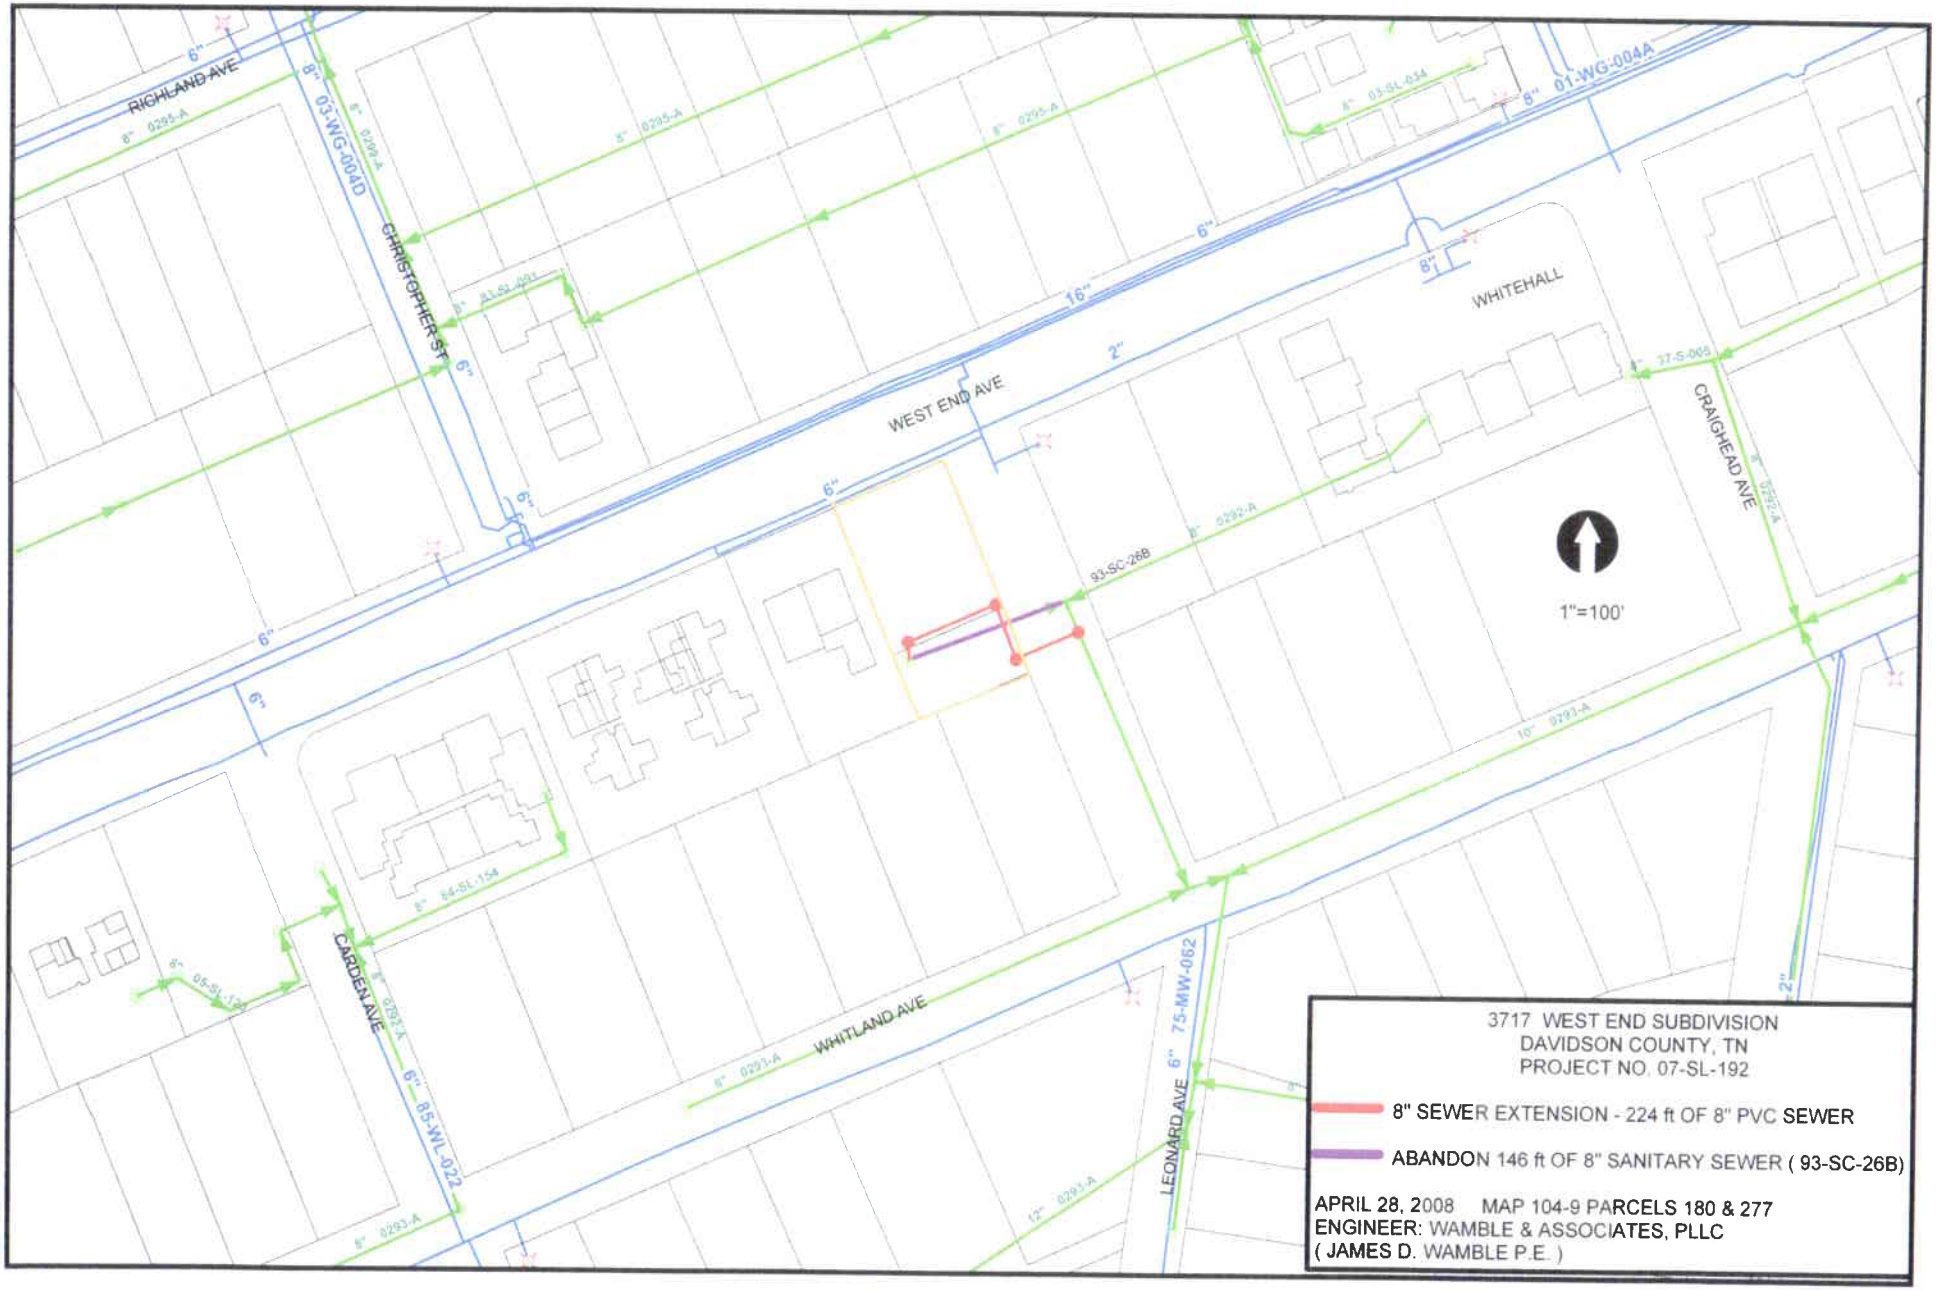
RIGHLAND AVE
CHRISTOPHER ST
WEST END AVE
WHITEHALL
CRAIGHEAD AVE
WHITLAND AVE
CARDEN AVE
LEONARD AVE
93-SC-26B
1"=100'
3717 WEST END SUBDIVISION
DAVIDSON COUNTY, TN
PROJECT NO. 07-SL-192
8" SEWER EXTENSION - 224 ft OF 8" PVC SEWER
ABANDON 146 ft OF 8" SANITARY SEWER (93-SC-26B)
APRIL 28, 2008 MAP 104-9 PARCELS 180 & 277
ENGINEER: WAMBLE & ASSOCIATES, PLLC
(JAMES D. WAMBLE P.E.)