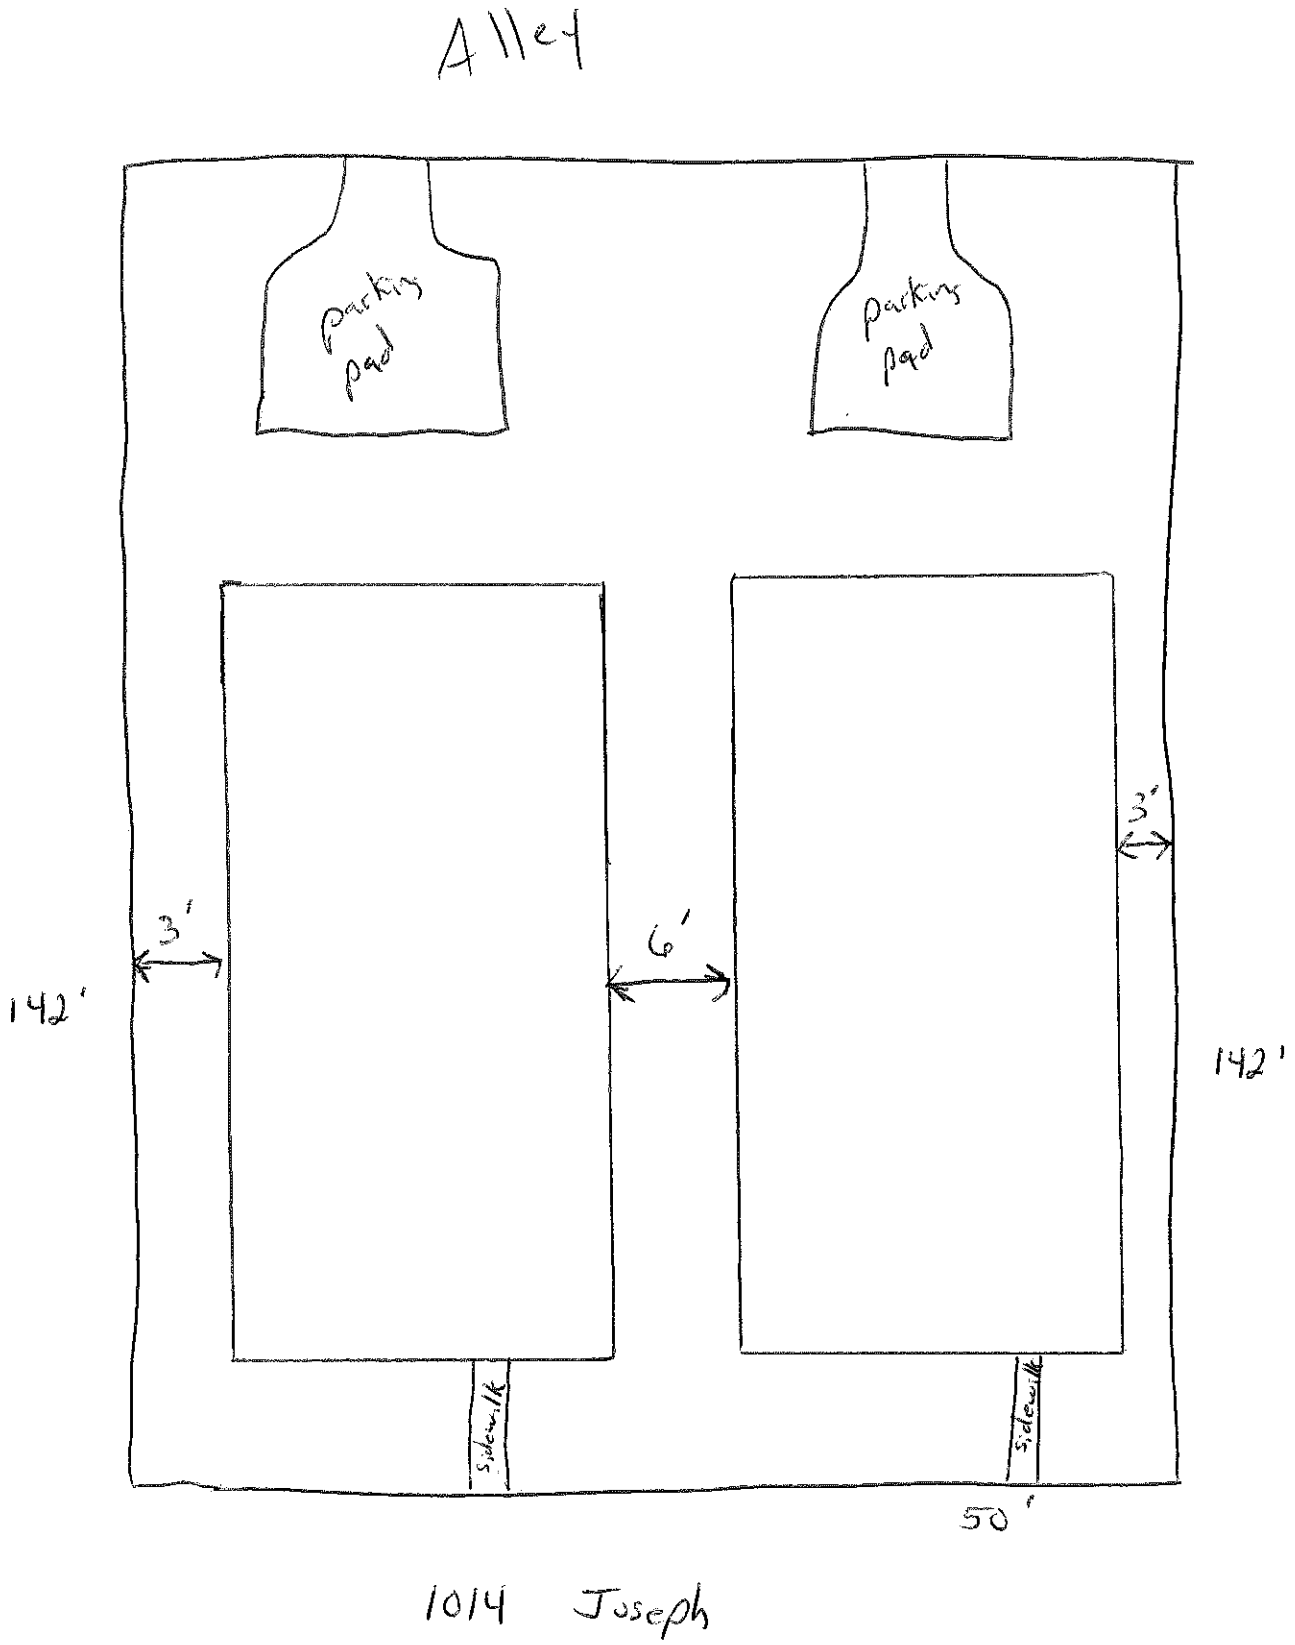
Alley
parking pad
parking pad
3'
6'
3'
142'
142'
sidewalk
sidewalk
50'
1014 Joseph