Exhibit 1

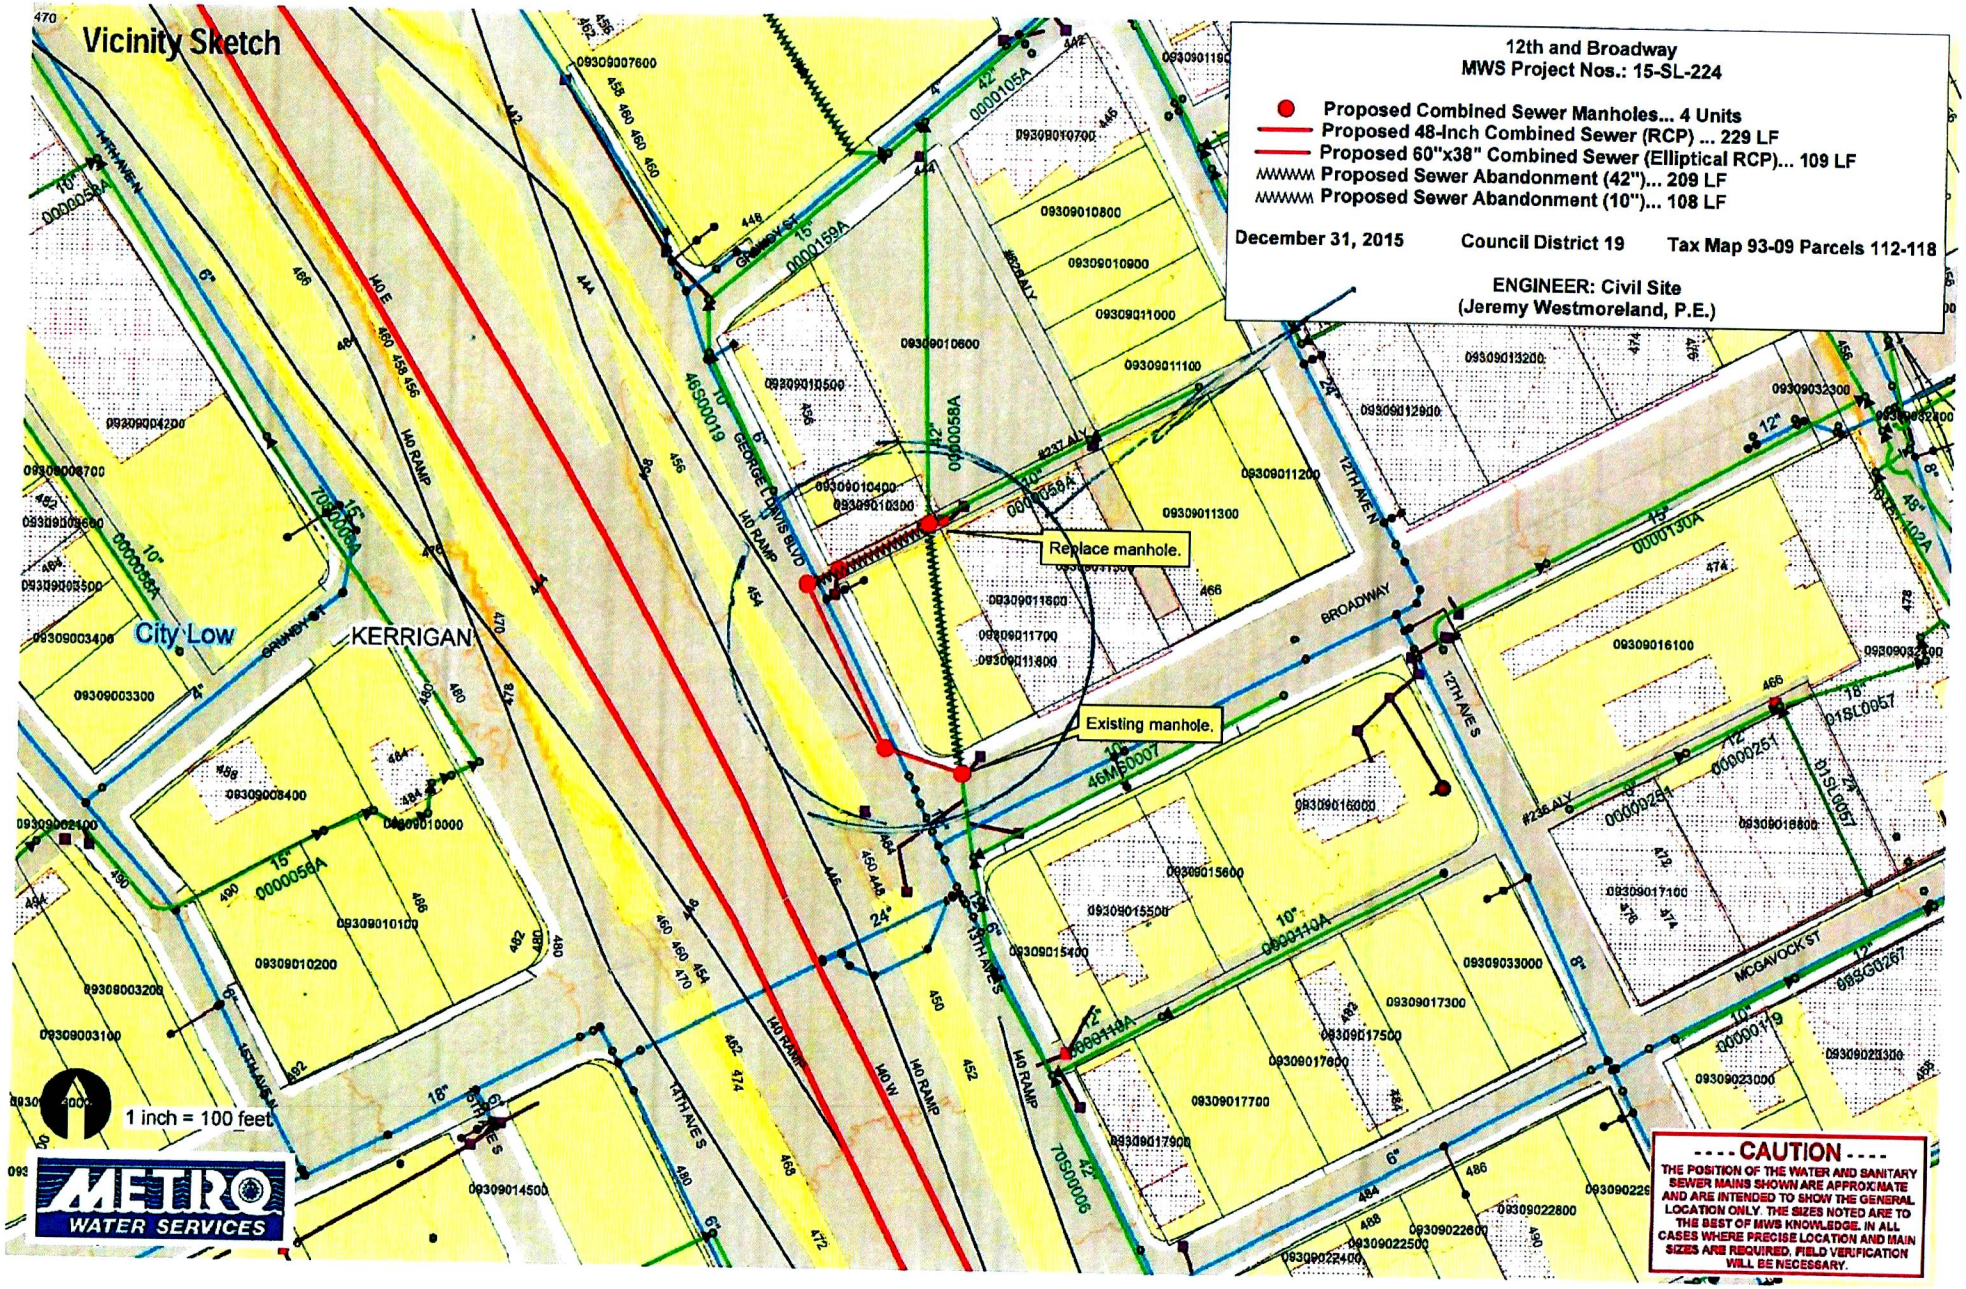
Vicinity Sketch
12th and Broadway
MWS Project Nos.: 15-SL-224
Proposed Combined Sewer Manholes... 4 Units
Proposed 48-Inch Combined Sewer (RCP) ... 229 LF
Proposed 60"x38" Combined Sewer (Elliptical RCP)... 109 LF
Proposed Sewer Abandonment (42")... 209 LF
Proposed Sewer Abandonment (10")... 108 LF
December 31, 2015
Council District 19
Tax Map 93-09 Parcels 112-118
ENGINEER: Civil Site
(Jeremy Westmoreland, P.E.)
Replace manhole.
Existing manhole.
City Low
KERRIGAN
BROADWAY
12TH AVE N
12TH AVE S
13TH AVE S
GEORGE DAVIS BLVD
I40 RAMP
I40 E
I40 W
MCGAVOCK ST
GRUNDY ST
1 inch = 100 feet
METRO WATER SERVICES
---- CAUTION ----
THE POSITION OF THE WATER AND SANITARY SEWER MAINS SHOWN ARE APPROXIMATE AND ARE INTENDED TO SHOW THE GENERAL LOCATION ONLY. THE SIZES NOTED ARE TO THE BEST OF MWS KNOWLEDGE. IN ALL CASES WHERE PRECISE LOCATION AND MAIN SIZES ARE REQUIRED, FIELD VERIFICATION WILL BE NECESSARY.