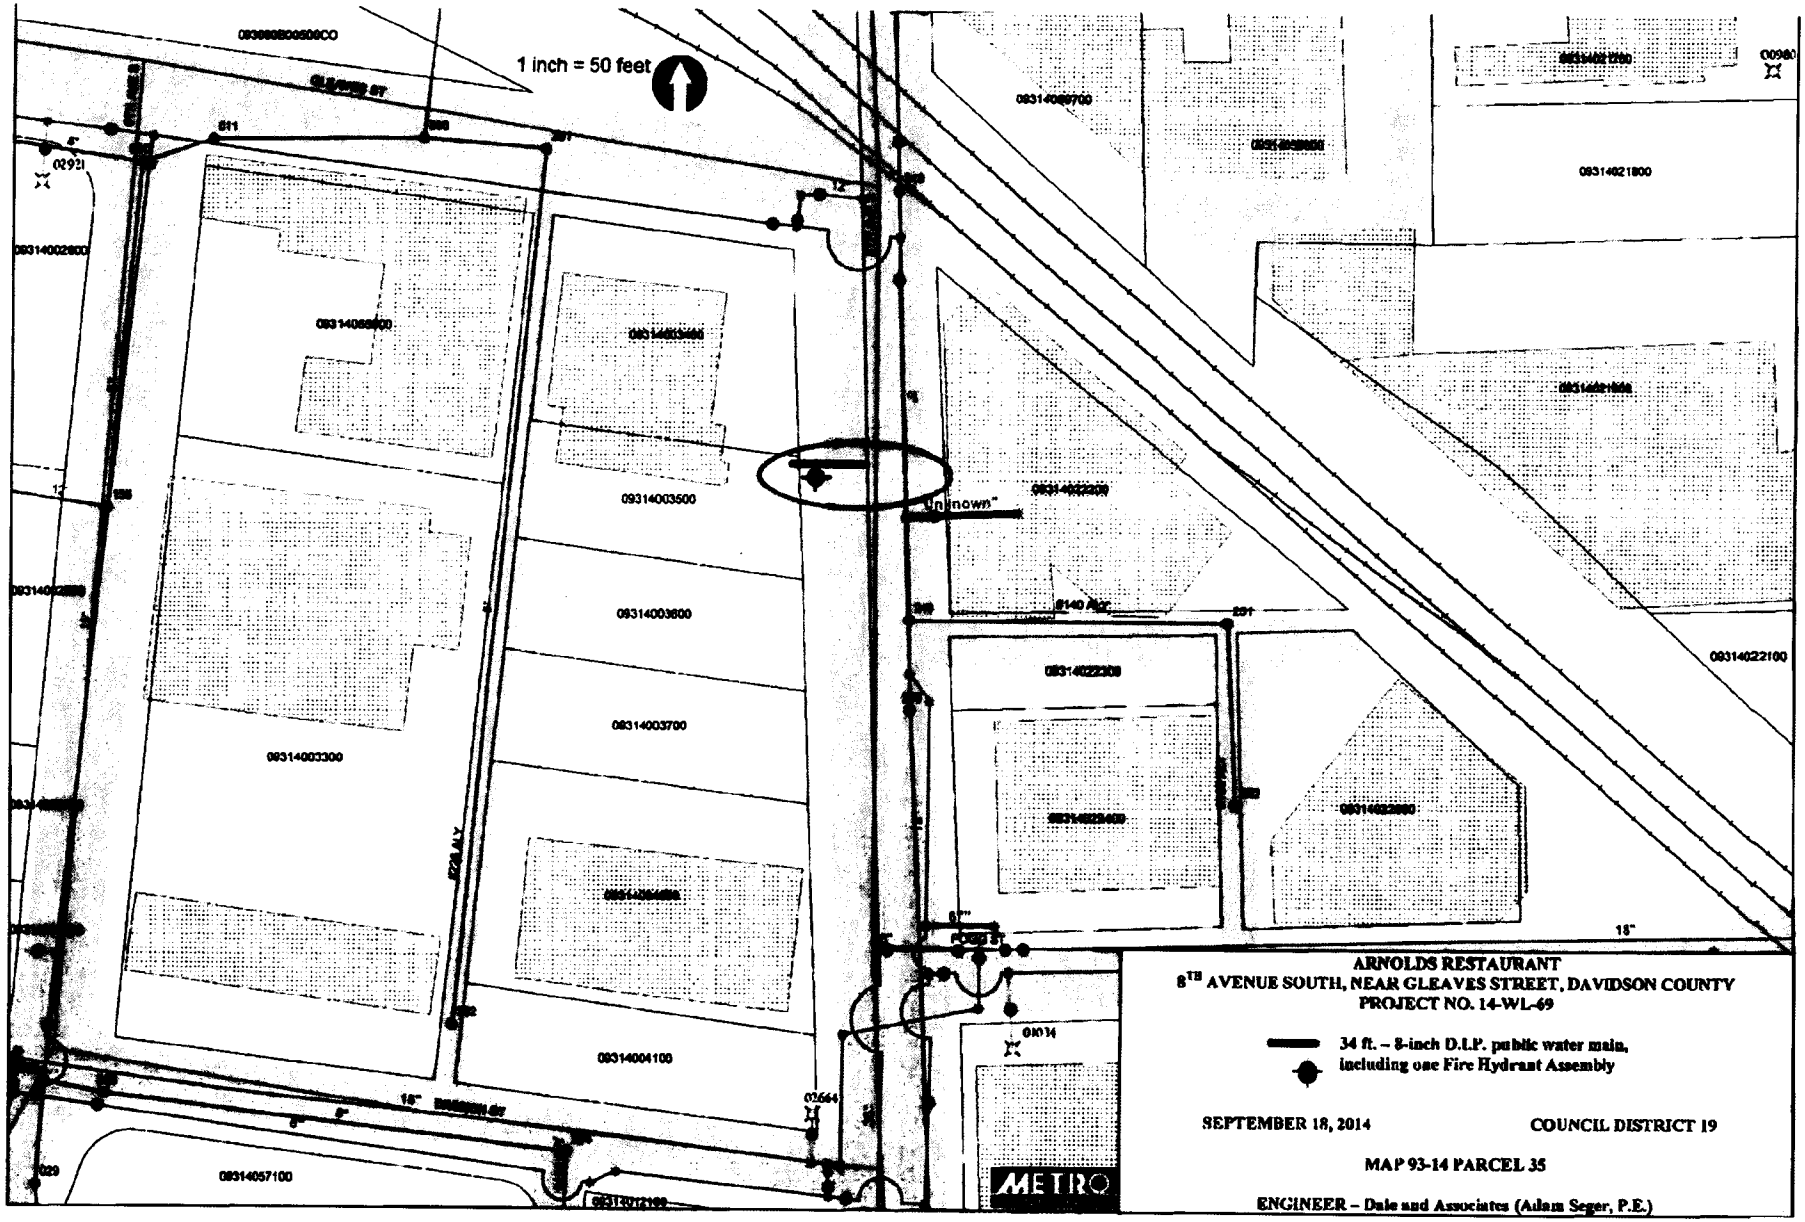
1 inch = 50 feet
09314003500
09314003600
09314003700
09314003300
09314004100
09314057100
09314021800
09314022100
"Unknown"
ARNOLDS RESTAURANT
8TH AVENUE SOUTH, NEAR GLEAVES STREET, DAVIDSON COUNTY
PROJECT NO. 14-WL-69
34 ft. – 8-inch D.I.P. public water main, including one Fire Hydrant Assembly
SEPTEMBER 18, 2014
COUNCIL DISTRICT 19
MAP 93-14 PARCEL 35
ENGINEER – Dale and Associates (Adam Seger, P.E.)
METRO

Exhibit 1