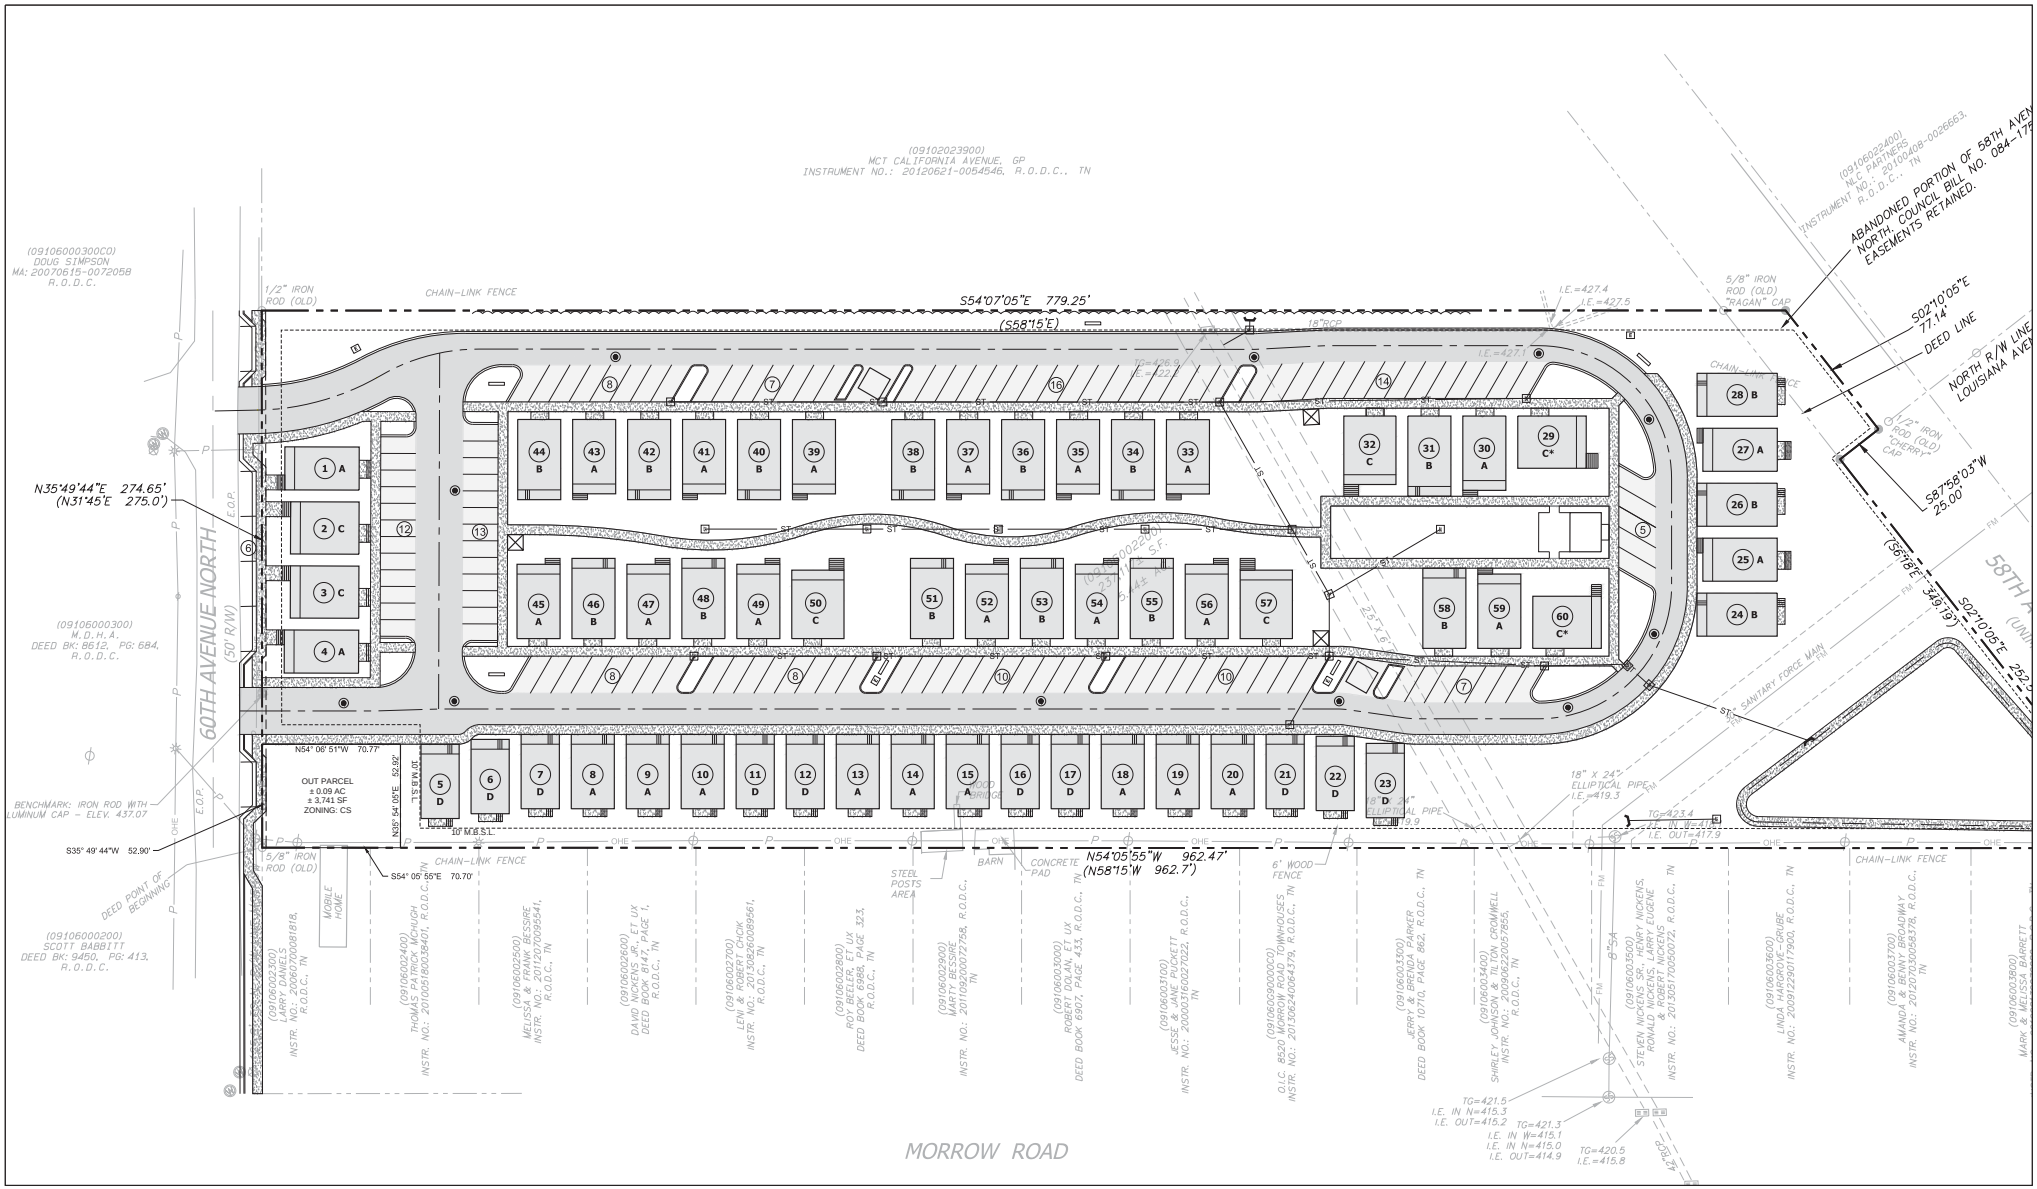

OUT PARCEL EXHIBIT

60TH AVENUE COTTAGES

Nashville, Davidson County, TN

DATE: 02/14/2014
JOB NO.: 13-118-01

CIVIL SITE
480 SOUTHGATE AVENUE, SUITE A - NASHVILLE, TN 37203
615.370.0999 WWW.CIVIL-SITE.COM

NORTH

GRAPHIC SCALE 1"=30'